


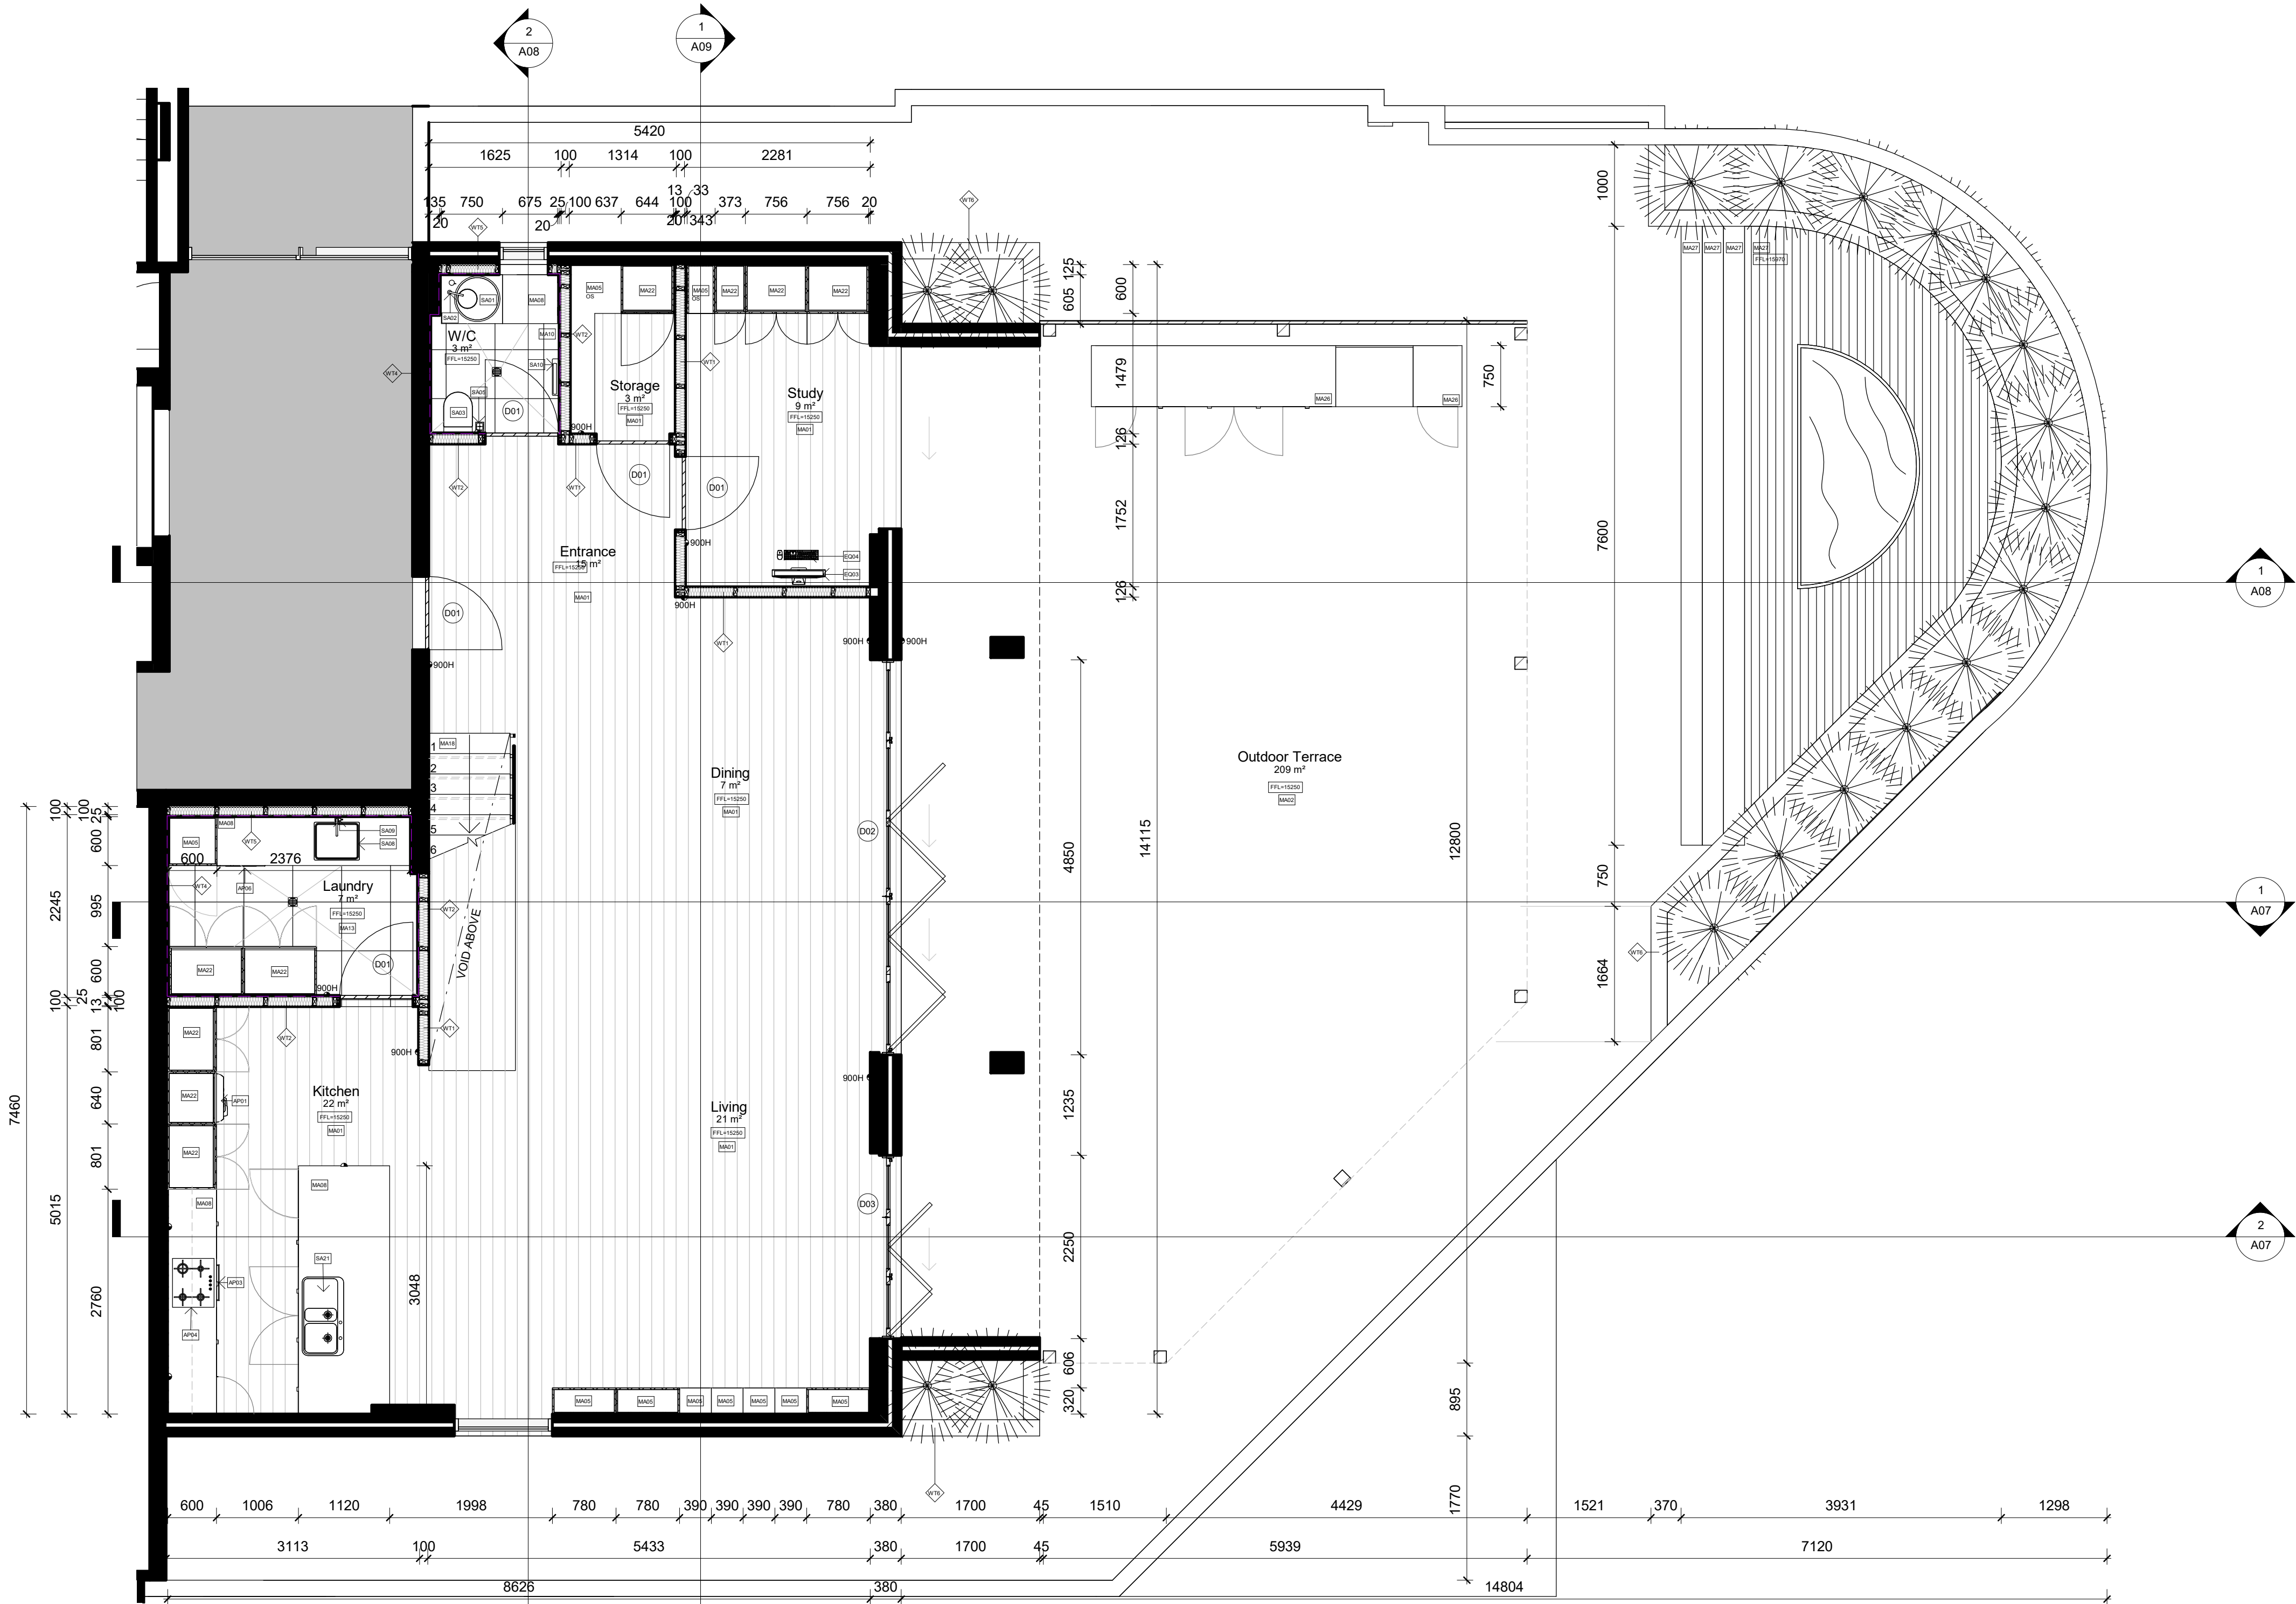

1 Level 5 Proposed Plan
1 : 50

LEGEND

GRAPHIC SYMBOLS			
	Existing Structure		Tile
	Surrounding Terraces		Steel
	Stone		MDF
	Timber		GPO
	FC + PB Sheet		Timber Stud Structure 100x500mm
	Earth		Membrane Line
	Insulation		

WALL TYPES	
WT1	DryDry Wall- Timber Stud 50x100mm with 13mm PB on either side
WT2	DryDry Wall- Timber Stud 50 x 100mm with 13mm PB on one side and 13mm fibre cement, 2mm glue and 10mm tile on other side
WT3	Wet/Wet Wall- Timber Stud 50x100 with 13mm fibre cement, 2mm glue and 10mm tile on either side
WT4	13mm Fibre Cement with a 2mm glue and a 10mm tile on existing wall
WT5	Timber Stud 50x100mm with 13mm fibre cement, 2mm glue and 10mm tile on one side
WT6	200mm Solid Concrete Wall

DOOR TYPES	
D01	Filmuro in wood flush door by Garofoli 2400x600
D02	E2 bi-fold door by Center 4850x2600
D03	E2 bi-fold door by Center 2200x2600
W01	Easy screen Alair Power Louvre by Breezway 2200x1200 SH=750mm


ABBREVIATIONS			
ADJ	Adjustable	KB	Kickboard
AP	Appliances	LI	Lighting
AR	Archwork	FU	Furniture
BT	Benchtop	OS	Open Shelf
DWR	Drawer	P	Plaster Board
AC	Air Conditioner	PCBY	Polyurethane Finish
COS	Check on Site	SHB	Shelvingboard
EQ	Equipment	SB	Shelvingboard
FC	Fibreboard	SH	Shelvingboard
FCL	Finished Ceiling Level	SH	Shelvingboard
FFL	Finished Floor Level	SH	Shelvingboard
MDF	Medium Density Fibreboard	SH	Shelvingboard
GPO	General Power Outlet	SH	Shelvingboard

CODE	DESCRIPTION
AC01	1x T'ela Candle holder by S&B Italia
AC02	1x Rotary tray by Vitra
AP01	1x '50s Retro Style Aesthetic' fridge (FAB320ST) by Smeg
AP02	1x Fully integrated dishwasher (DWAPF36X) by Smeg
AP03	1x Black electric oven (FPE16GN) by Smeg
AP04	1x Black topmount gas cooktop (PVA164CH) by Smeg
AP05	1x AGA 110 Top Mounting Machine by Miele
AP07	1x Wall 30" Outdoor Gas Grill OG36
EQ01	1x Series 5 55 inch (J59000) 4K SUHD TV by Samsung
EQ02	1x 'Reclax' 18" Walnut & copper surround sound system by Bang & Olufsen
EQ03	1x Mac desktop 27-inch by Apple
EQ04	1x keyboard & 1x magic mouse by Apple
FU01	1x 'Tami' desk by Ligne Roset
FU02	1x Desk chair 'Flow Chair' by MDF Italia
FU03	1x 6 seater dining table (2400x900) by MDF Italia
FU04	6x Eames Molded Wood Chair by Herman Miller (TBD)
FU05	1x 'Caro' rug (4000x4000) by Ligne Roset
FU06	1x 'Charlie' 3 seater sofa (C008) by Jansen
FU07	2x 'Peglev' armchair (walnut & C1.1) by Objektiv
FU08	1x 'Benson' (black/gold) coffee table by Minotti
FU09	1x 'Button Table' side table by B&B Italia
FU10	1x 'Aluminium Bed Soft' bed by MDF Italia (2100L x 1700W x 650H)
FU12	1x 'Mirror Iconic' by La Chance
FU13	1x Low table 'Nyx' by Jansen
FU14	1x 'Wish' bed (2000x2410mm) by Molteni & C
FU15	1x 'Lips' sofa (2400x1000) by B&B Italia
FU17	2x 'Sofa Lounge B and B' Italia
FU18	6x 'Enica' 19" Chair B and B Italia
FU19	1x 'Canale' 17" Table B and B Italia
FU20	1x 'Circoline' Table B and B Italia
FU21	3X Salt and Pepper Tide Planter by Domayne
FX01	Kitchen Handle
LI01	Motion Recessed Round Light Artemide Lighting
LI02	1x Wall mounted light 'Polene' by Vitra
LI03	1x Bill Floor Lamp by Touching Space
LI04	1x 'Anis de Jean' pendant light by Ligne Roset
LI07	1x Pendant light 'Mobile Chandelier 3' by Michael Anastassiades
LI08	1x 'Marmel' floor lamp by Ligne Roset
LI09	1x 'Abali' (380mm H Black & gold) table lamp by Parachina
LI12	
MA01	'Oak Volcano Floorboard' Floor finish by Mafi
MA02	Floor Finish Concrete
MA03	'Pangloss Wand' Laminale by Polytec joinery finish
MA04	'Tempes' Woodgrain Veneer by Naurban joinery finish
MA05	'Domino' Polyurethane by Dulux joinery finish
MA07	'Natural White' Wall finish paint by Dulux
MA08	'Calcutta Nuvo' engineered stone by Caesarstone
MA09	'Brushed Bronze' Laminale by Laminex Kickboard
MA10	'Desert Mist Concrete' 900x600 by Tiedout The Finish
MA11	'Sutton Forrest' Timber Look Matt Brown' 150x600 by The Cloud tile finish
MA13	'Hydant Semi Polished Concrete Look' 900x600 by The Cloud tile finish
MA14	'Artemide Concrete Look Subway' 75x300 by The Cloud tile finish
MA15	'Pure White' engineered stone by Caesarstone
MA16	'Oak Volcano Medium' stair tread by Mafi
MA18	Steel Plate with Wax finish stair stringer
MA20	Oak wood handrail stair handrail
MA21	Glazing translucent glass finish
MA22	Melamine Carcass joinery finish
MA23	Stainless Steel Standoff with Black Wax Finish
MA24	Stainless Steel Handrail Standoff with Black Wax Finish
MA26	'Onix' engineered external stone by Dekton
MA27	Melau Solid Wood
MA28	Mirror
MA29	Exterior Material
SA01	3x Courter Basin Eccentrico (3152001240) by Rogerseller
SA02	3x Benchmark Mixer Fukasawa Outlet Chrome (329548) by Rogerseller
SA03	3x Toilet wall hung Zero 50 (213416) by Roger Seller
SA04	3x Vega mono slim inwall column 60mm (221200) by Roger Seller
SA05	3x Toilet brush holder wall-mounted Glance (550389) by Mili
SA06	3x Round ButtonPlate Black (9504471) by Hedeaway +
SA07	3x Paper holder Glance (550384) by Mili
SA08	1x Laundry tub Centinox (CEX210-50) by Franke
SA09	1x Tap Mythos Chrome by Franke
SA10	2x Towel rail Glance 450mm (550388) by Mili
SA12	3x Wall soap dispenser Glance (9504298) by Mili
SA13	2x 650 Heated towel rail black (255200) by Kado
SA14	1x 1755 Freestanding bath black (1750356) by Kado
SA15	1x Floor bath mixer black Axon (2552088) by Mili
SA16	1x Shower mixer Axon (2552087) by Mili
SA17	1x Shower rose black Axon (2552090) by Mili
SA19	1x Shower tray Torbox (1750786) by Posh Bristol
SA20	1x Toughened Mirror Splashback by Victoria Glass
SA21	1x 'Snos Series (SNK251) Kitchen sink by Franke
SA22	1x 'Icona Deco Sink Set' (362001817) by Rogerseller
SA26	
VE01	Shuts

Revisions		
No	Date	Description
01	28.08.2019	CONSTRUCTION DRAWINGS

Do not scale drawings. Use figured dimensions only. Check and verify levels and dimensions on site prior to commencement of any work, the preparation of drawings or the fabrication of components.
This drawing is copyright and can not be reproduced without written consent.

Client
Marion & Will Baker

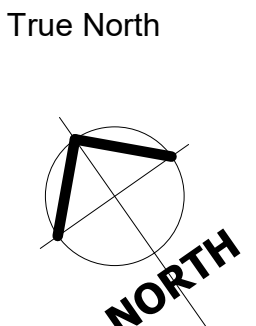


Billy Blue College of Design
46-52 Mountain Street, Ultimo, NSW 2007, Australia
+61 (0)2 9999 9999



Project
IDR304A Assessment Brief 2
545/46 Baywater Drive,
Wentworth Point, NSW, 2127
Project number
19.001


Drawing Title
Level 5 proposed plan
Drawing Status
CONSTRUCTION DRAWING
NOT FOR CONSTRUCTION


Scale
1:50
Drawing No
A01
Issue
A
Date
28.08.2019
Drawn by
VS

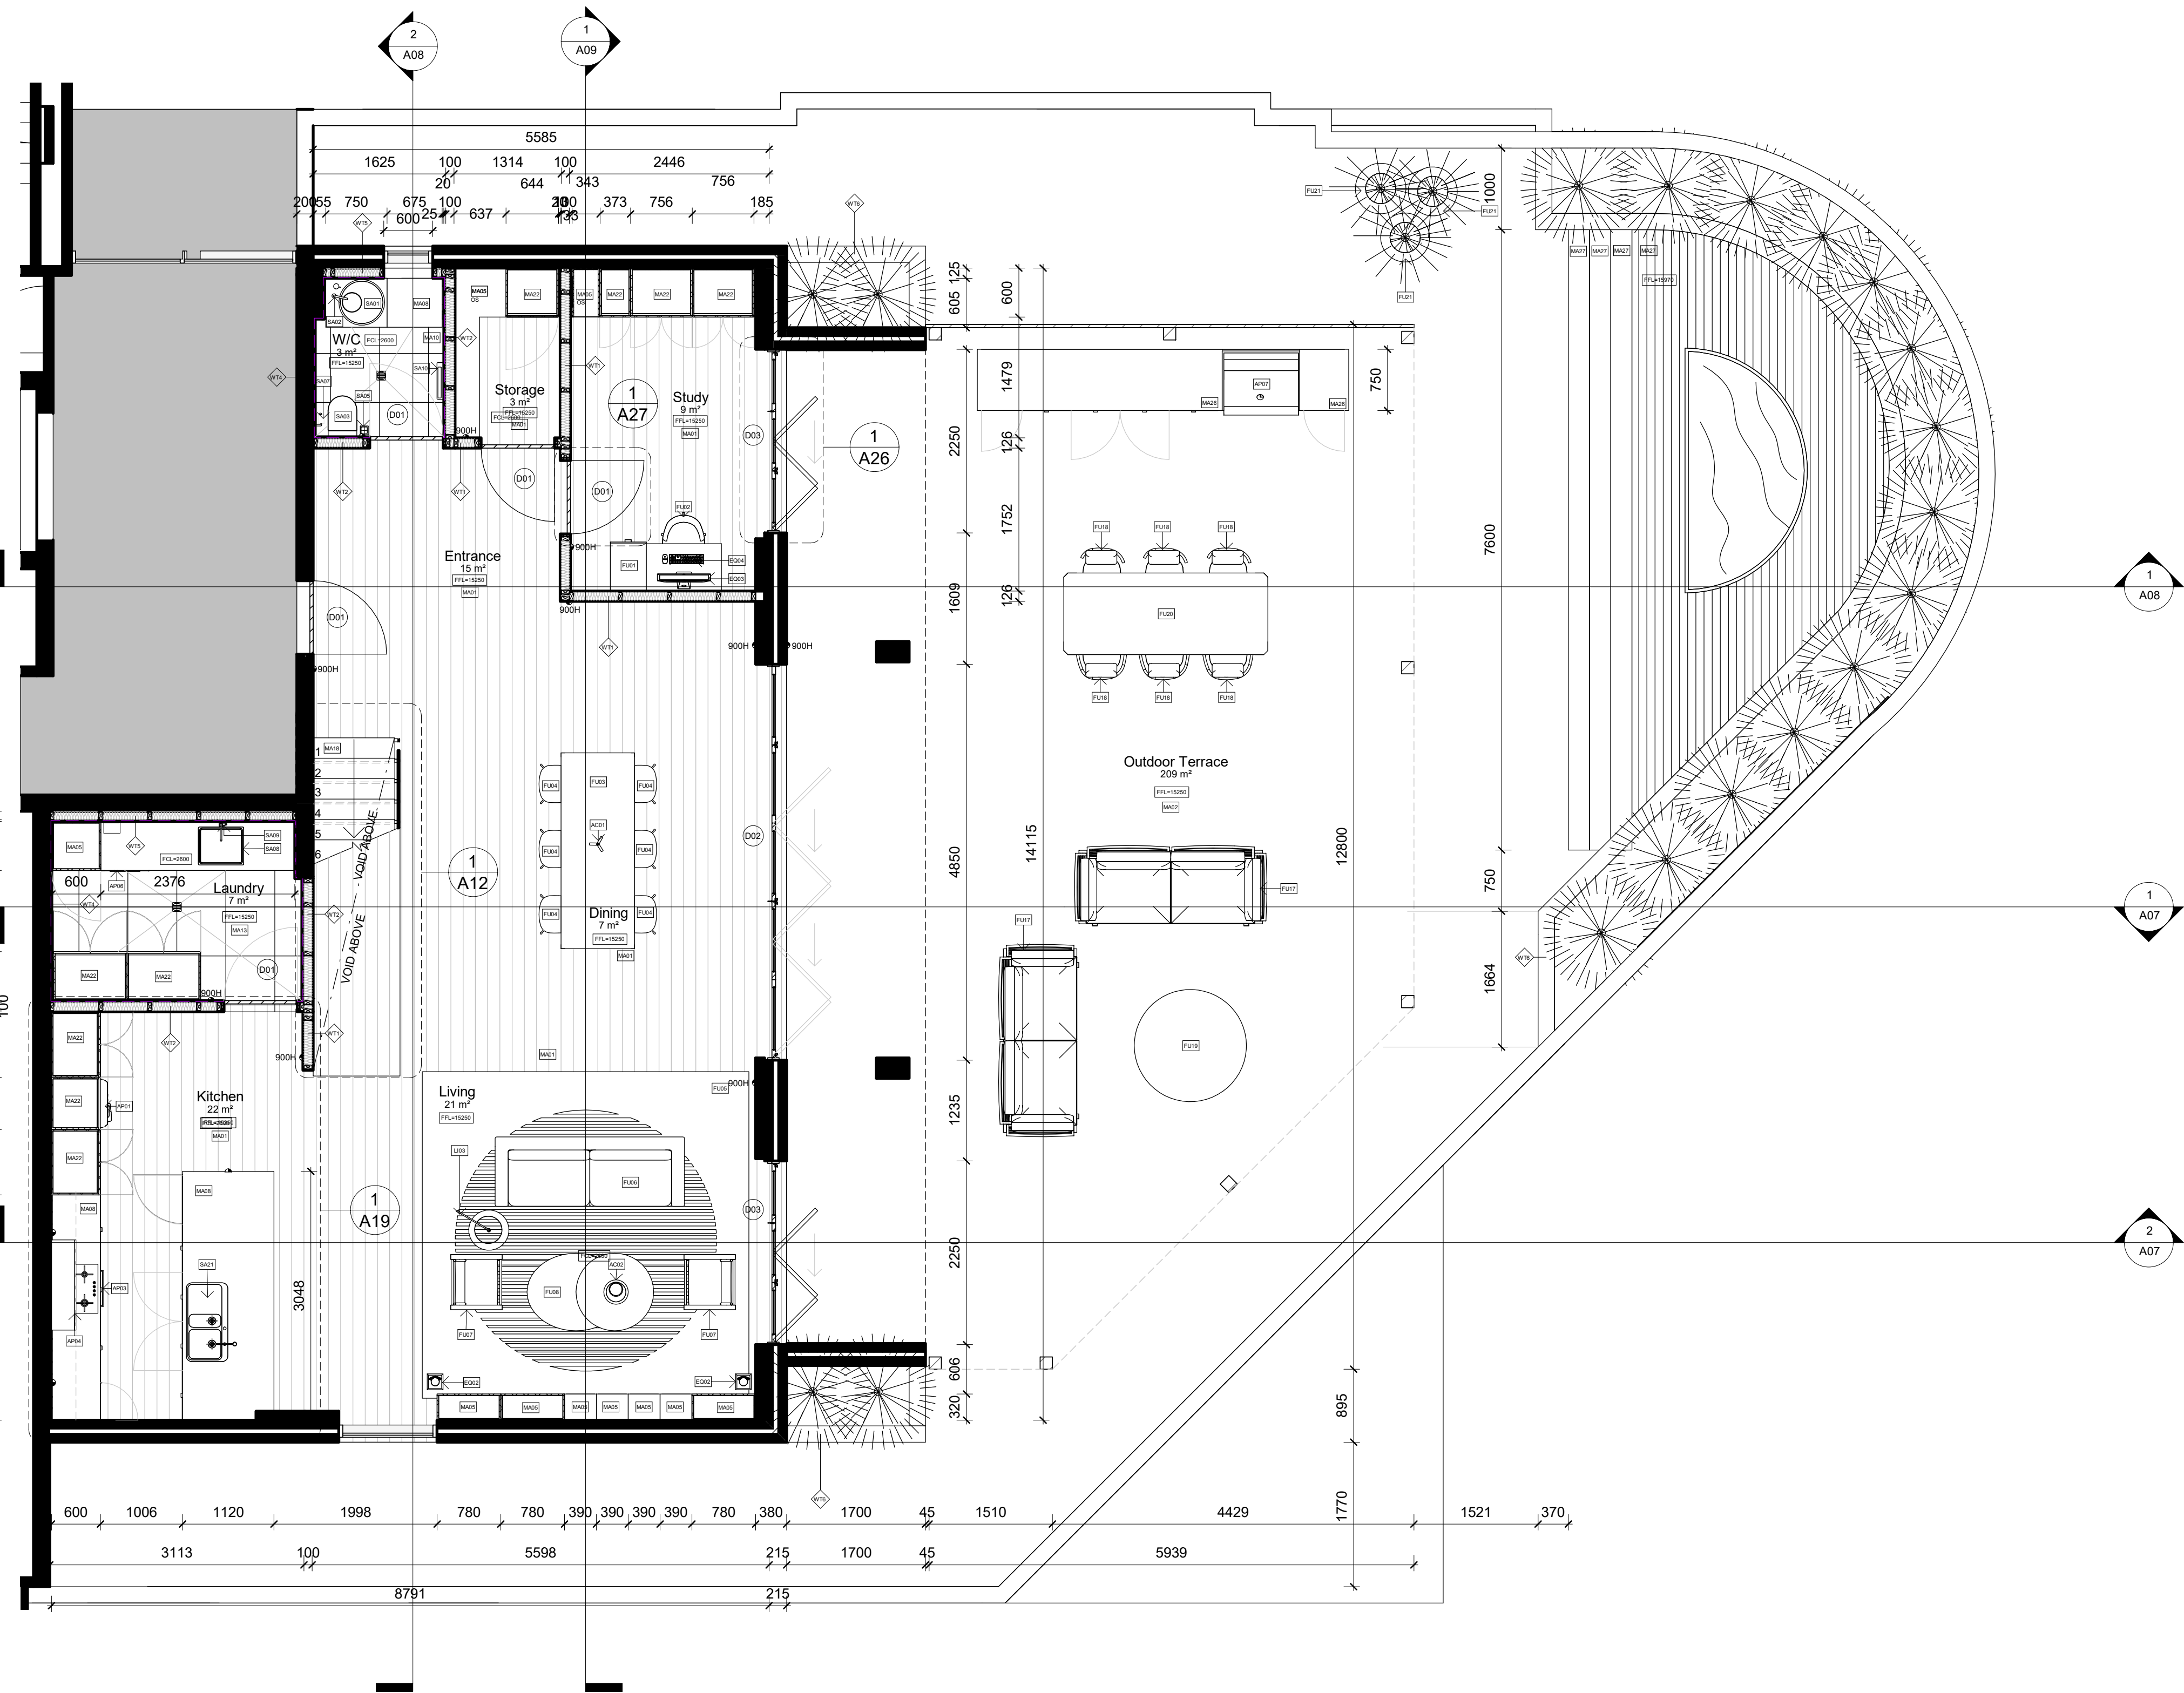

1 Level 5 Furniture Plan
1 : 50

Revisions			Do not scale drawings. Use figured dimensions only. Check and verify levels and dimensions on site prior to commencement of any work, the preparation of drawings or the fabrication of components. This drawing is copyright and can not be reproduced without written consent.	Client Marion & Will Baker	True North 	Billy Blue College of Design 46-52 Mountain Street, Ultimo, NSW 2007, Australia +61 (0)2 9999 9999 	Project IDR304A Assessment Brief 2 545/46 Baywater Drive, Wentworth Point, NSW, 2127 Project number 19.001	Drawing Title Level 5 Proposed Furniture Plan Drawing Status CONSTRUCTION DRAWING NOT FOR CONSTRUCTION	Scale 1:50 Drawing No A02 Issue A		
No	Date	Description							Date	Drawn by	
01	28.08.2019	CONSTRUCTION DRAWINGS							28.08.2019	VS	

 A1

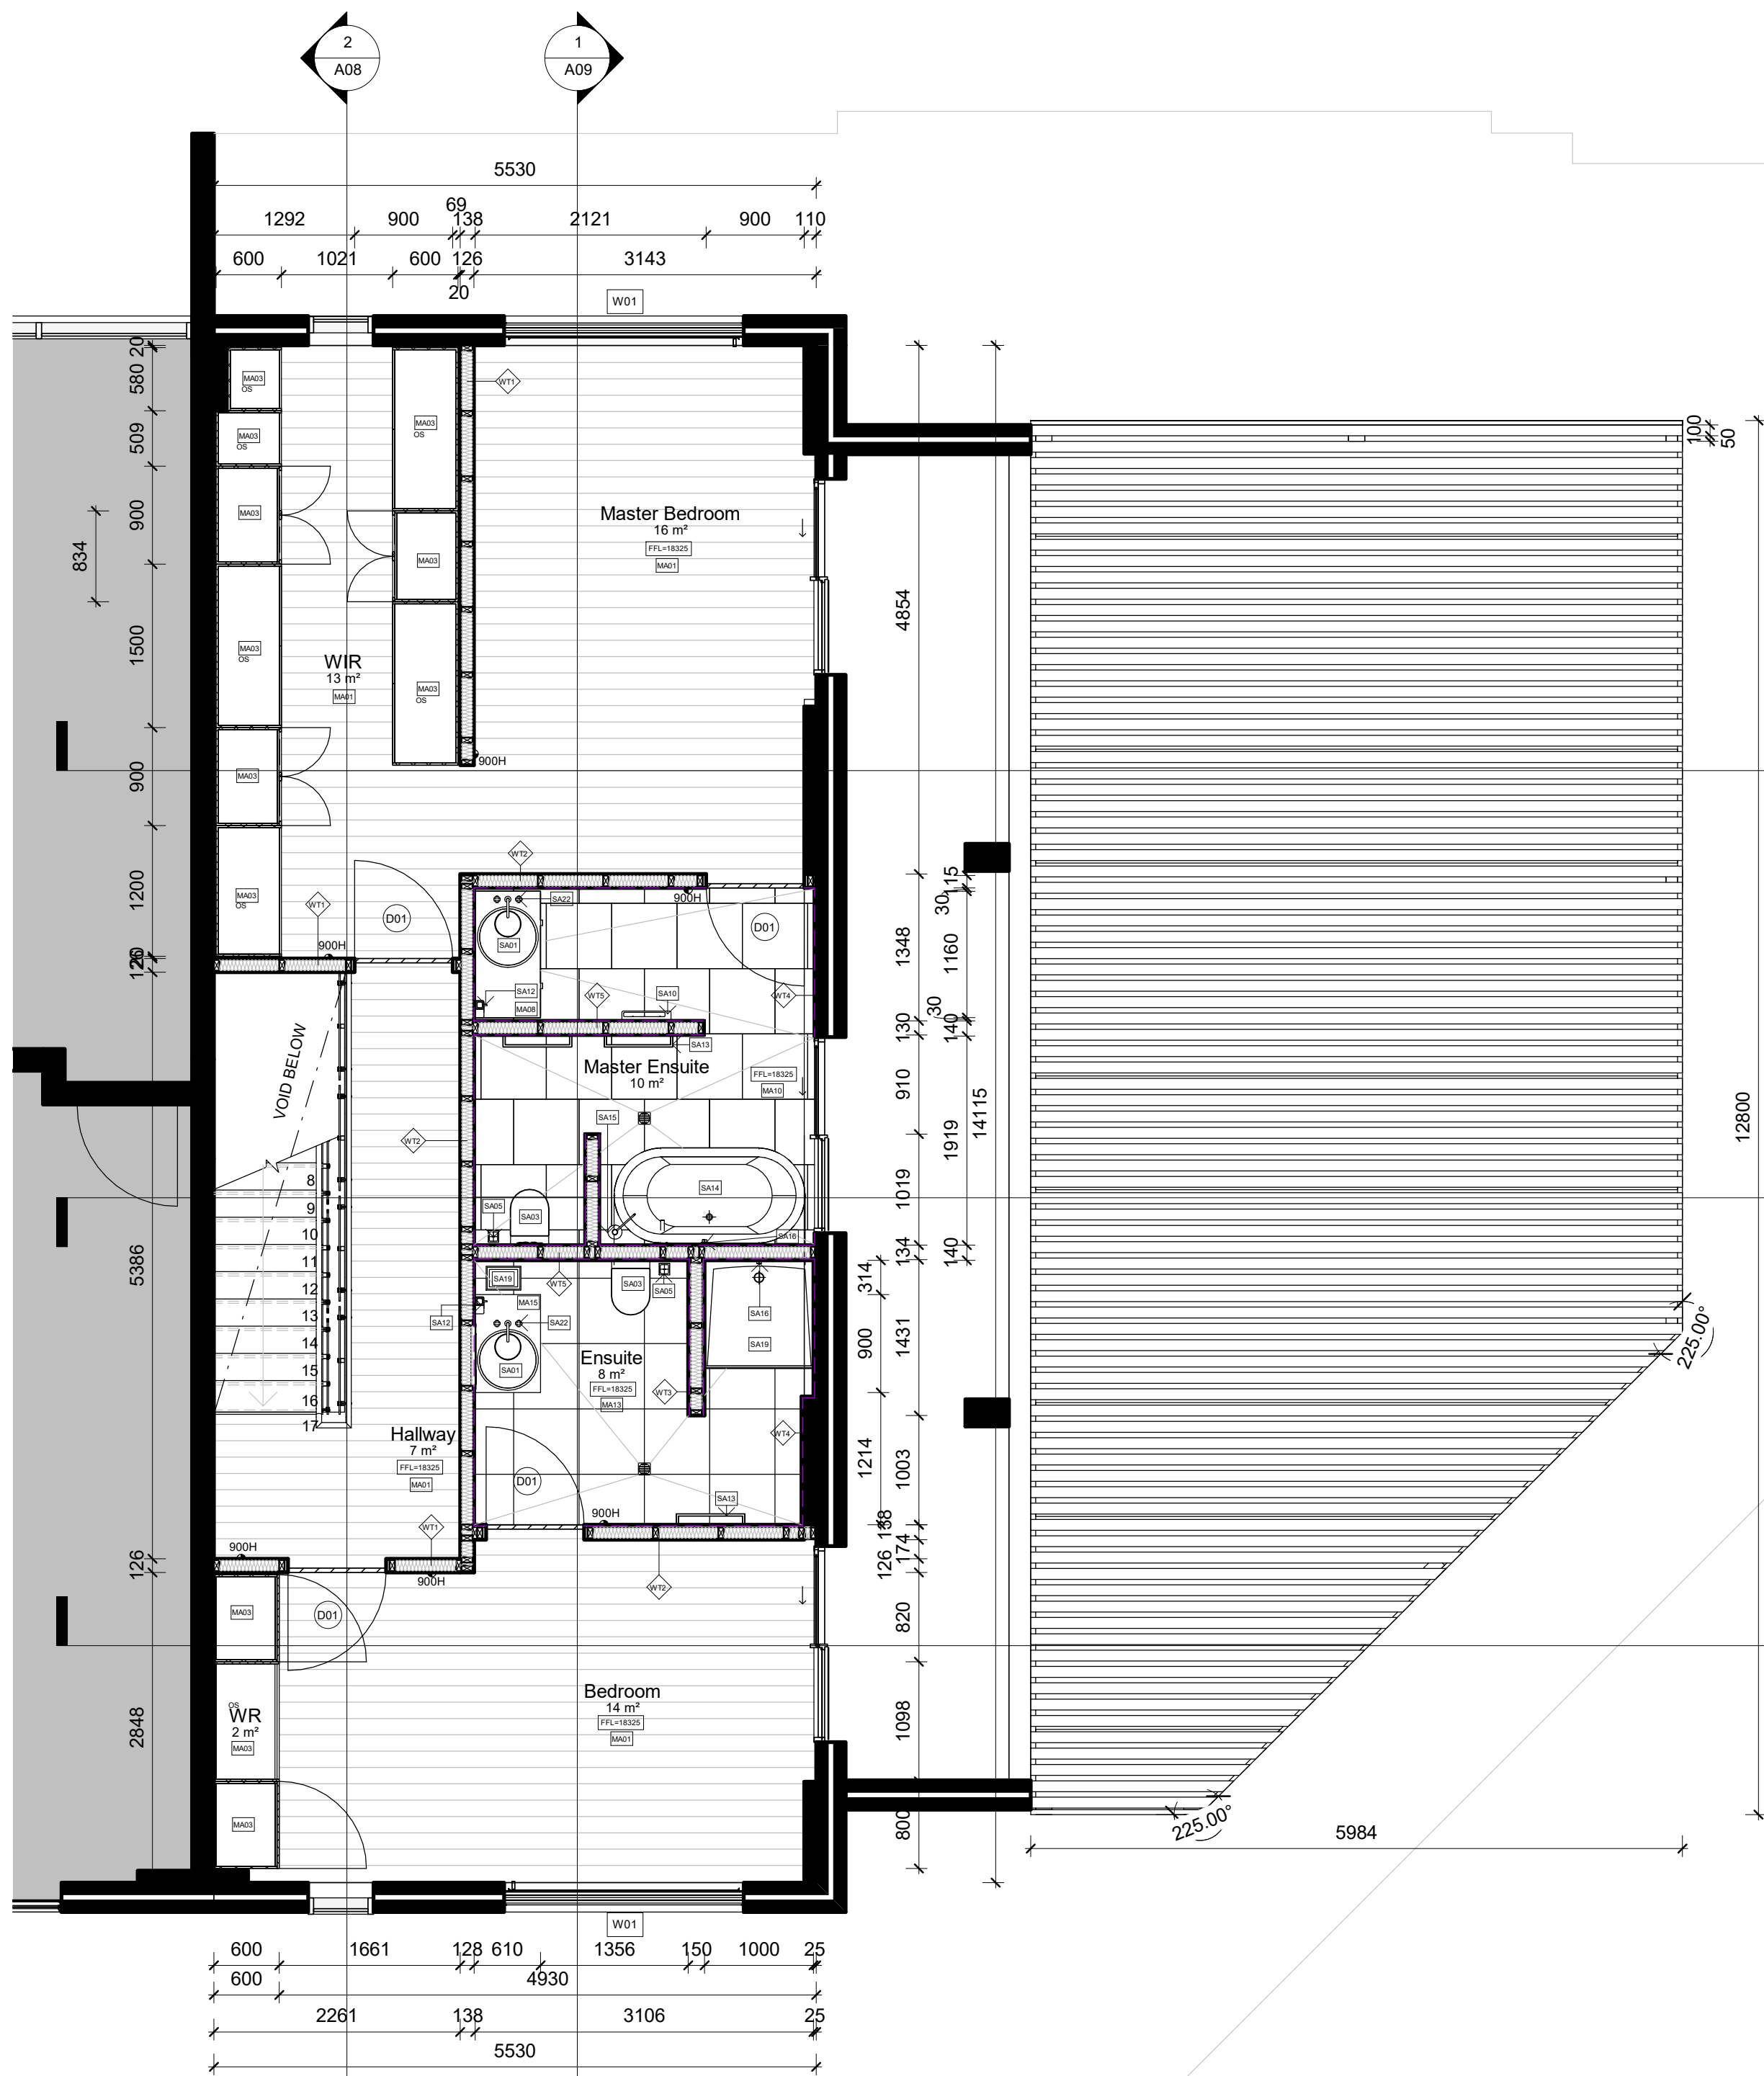

1 Level 6 Proposed Plan
1 : 50

LEGEND

GRAPHIC SYMBOLS			
	Existing Structure		Tile
	Surrounding Tenancies		Steel
	Stone		MDF
	Timber		GPO
	FC + PB Sheet 13mm		Timber Stud Structure 100x200mm
	Earth		Membrane Line
	Insulation		

WALL TYPES	
	DryDry Wall- Timber Stud 50x100mm with 13mm PB on either side
	DryWet Wall- Timber Stud 50 x 100mm with 13mm PB on one side and 13mm fibre cement, 2mm glue and 10mm tile on other side
	WetWet Wall- Timber Stud 50x100 with 13mm fibre cement, 2mm glue and 10mm tile on either side
	13mm Fibre Cement with a 2mm glue and a 10mm tile on existing wall
	Timber Stud 50x100mm with 13mm fibre cement, 2mm glue and 10mm tile on one side
	200mm Solid Concrete Wall

DOOR TYPES	
	Floorsure in wood flush door by Garofoli 2400x900
	E2 bi-fold door by Centor 4850x2600
	E2 bi-fold door by Centor 2200x2500
	Easy screen Made Power Louvre by Breezway 2200x1200 SH=750mm

ABBREVIATIONS	
ADJ	Adjustable
AP	Appliances
AR	Artwork
BT	Benchtop
DWR	Drawer
AC	Air Conditioner
CDB	Check on Site
EQ	Equipment
FC	Fibreconment
FCL	Finished Ceiling Level
FFL	Finished Floor Level
MDF	Medium Density Fibreboard
GPO	General Power Outlet
KB	Kickboard
LI	Lighting
FU	Furniture
OS	Open Shelf
P	Partly
PB	Plaster Board
POLY	Polyurethane Finish
SPB	Skirtingboard
SL	Shadowline
SB	Slabback
SS	Stainless Steel
SH	Self Height
SL	Shower Line
CR	Coffee rack
VEG	Vegetables
FX	Fixture

CODE	DESCRIPTION
AC01	1x T'era Candle holder by S&S Italia
AC02	1x Rotary tray by Vitra
AP01	1x '50s Retro Style Aesthetic' fridge (FAB320ST) by Smeg
AP02	1x Fully integrated dishwasher (DWAPF364) by Smeg
AP03	1x Black electric oven (FP610AN) by Smeg
AP04	1x Black topmount gas cooktop (PVA164CH) by Smeg
AP06	1x AGA 110 Top Wasting Machine by Miele
AP07	1x Wolf 36" Outdoor Gas Grill OG36
EQ01	1x Series 5 55 inch (J59000) 4K SUHD TV by Samsung
EQ02	1x Bedside 18" Walnut & copper surround sound system by Bang & Olufsen
EQ03	1x Mac desktop 27-inch by Apple
EQ04	1x keyboard & 1x magic mouse by Apple
FU01	1x Tante desk by Ligne Roset
FU02	1x Desk chair 'Flow Chair' by MDF Italia
FU03	1x 8 seater dining table (2400x900) by MDF Italia
FU04	6x Eames Molded Wood Chair by Herman Miller (TBD)
FU05	1x Caro rug (4000x4000) by Ligne Roset
FU06	1x Charles 3 seater sofa (C008) by Jordan
FU07	2x 'Peglev' armchair (walnut & C1.1) by Objektiv
FU08	1x Benson 'blackgold' coffee table by Minotti
FU09	1x Button 'Table' side table by B&B Italia
FU10	1x 'Aluminium Bed Soft' bed by MDF Italia(2'100L x 1700W x 650H)
FU12	1x Mirror 'Iconic' by La Chance
FU13	1x Low table 'Xon' by Jordan
FU14	1x 'Wish' bed (2000x2410mm) by Molteni & C
FU16	1x 'Lips Sofa' armchair by B&B Italia
FU17	2x 'Sof' Lounge B and B Italia
FU18	6x Erica '19' Chair B and B Italia
FU19	1x Canale 17 Table B and B Italia
FU20	1x 'Circoline' Table B and B Italia
FU21	3X Salt and Pepper Tide Planter by Domayne
FX01	Kitchen Handle
LI01	Nothing Recessed Round Light Artemide Lighting
LI02	1x Wall mounted light 'Potence' by Vitra
LI03	1x Ball Floor Lamp by Touching Space
LI04	1x 'Annis de Jean' pendant light by Ligne Roset
LI07	1x Pendant light 'Mobile Chandelier 3' by Michael Anastassiades
LI08	1x 'Marmel' floor lamp by Ligne Roset
LI09	1x 'Abaili' (380mm H Black & gold) table lamp by Parachina
LI12	
MA01	'Oak Volcano Floorboard' Floor finish by Mafi
MA02	Floor Finish Concrete
MA03	'Pangaea Walnut' Laminale by Polytec joinery finish
MA04	'Tempes' Woodgrain Veneer by Naurban joinery finish
MA05	'Dormor' Polyurethane by Dulux joinery finish
MA07	'Natural White' Wall finish paint by Dulux
MA08	'Calcutta Nuvo' engineered stone by Caesarstone
MA09	'Brushed Bronze' Laminale by Laminex Kioskboard
MA10	'Desenport Matt Concrete' 900x900 by Tiedout The Finish
MA11	'Sutton Forrest' Timber Look Matt Brown' 150x900 by The Cloud tile finish
MA13	'Hydant Semi Polished Concrete Look' 900x900 by The Cloud tile finish
MA14	'Armenade Concrete Look Subway' 75x300 by The Cloud tile finish
MA15	'Pure White' engineered stone by Caesarstone
MA18	'Oak Volcano Medium' stair tread by Mafi
MA19	Steel Plate with Wax finish stair stringer
MA20	Oak wood handrail stair handrail
MA21	Glazing translucent glass finish
MA22	Melamine Carcass joinery finish
MA23	Stainless Steel Standoff with Black Wax Finish
MA24	Stainless Steel Handrail Standoff with Black Wax Finish
MA26	'On'engineered external stone by Dekton
MA27	Melba Solid Wood
MA28	Mirror
MA29	Exterior Material
SA01	3x Courter Basin Eccentrico (3152001240) by Rogerseller
SA02	3x Benchmark Mixer Fukasawa Outlet Chrome (329548) by Rogerseller
SA03	3x Toilet wall hung Zero 50 (213416) by Roger Seller
SA04	3x Vega mono slim install column 80mm (221200) by Roger Seller
SA05	3x Toilet brush holder wall-mounted Glance (550389) by Mili
SA06	3x Round ButtonPlate Black (9504471) by Hideoaway +
SA07	3x Paper holder Glance (5503894) by Mili
SA08	1x Laundry tub Centinox (CEX210-50) by Franke
SA09	1x Tap Mythos Chrome by Franke
SA10	2x Towel rail Glance 450mm (550388) by Mili
SA12	3x Wall soap dispenser Glance (9504298) by Mili
SA13	2x GSD Heated towel rail black (235200) by Kado
SA14	1x 1755 Freestanding bath black (1750356) by Kado
SA15	1x Floor bath mixer black Axon (2520088) by Mili
SA16	1x Shower mixer Axon (2252007) by Mili
SA17	1x Shower rose black Axon (2252090) by Mili
SA19	1x Shower tray Torbox (1750786) by Posh Bristol
SA20	1x Toughened Mirror Splashback by Victoria Glass
SA21	1X 'Sinos Series (SNK251) Kitchen sink by Franke
SA22	1X 'Icona Deco Sink Set' (362001817) by Rogerseller
SA26	
VE01	Shrubs


Revisions		
No	Date	Description
01	28.08.2019	CONSTRUCTION DRAWINGS

Ver. App'd
XX APRV

Do not scale drawings. Use figured dimensions only. Check and verify levels and dimensions on site prior to commencement of any work, the preparation of drawings or the fabrication of components.
This drawing is copyright and can not be reproduced without written consent.

Client
Marion & Will Baker

True North

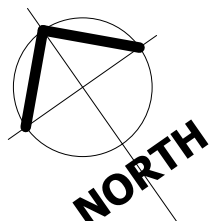

Billy Blue College of Design
46-52 Mountain Street, Ultimo, NSW 2007, Australia
+61 (0)2 9999 9999



LAUREATE INTERNATIONAL UNIVERSITIES

Project
IDR304A Assessment Brief 2
545/46 Baywater Drive,
Wentworth Point, NSW, 2127
Project number
19.001


Drawing Title
Level 6 proposed plan

Drawing Status
CONSTRUCTION DRAWING
NOT FOR CONSTRUCTION

Scale
1:50
Date
28.08.2019
Drawn by
VS

Drawing No
A04
Issue
A

28/08/2019 2:52:51 PM
A1

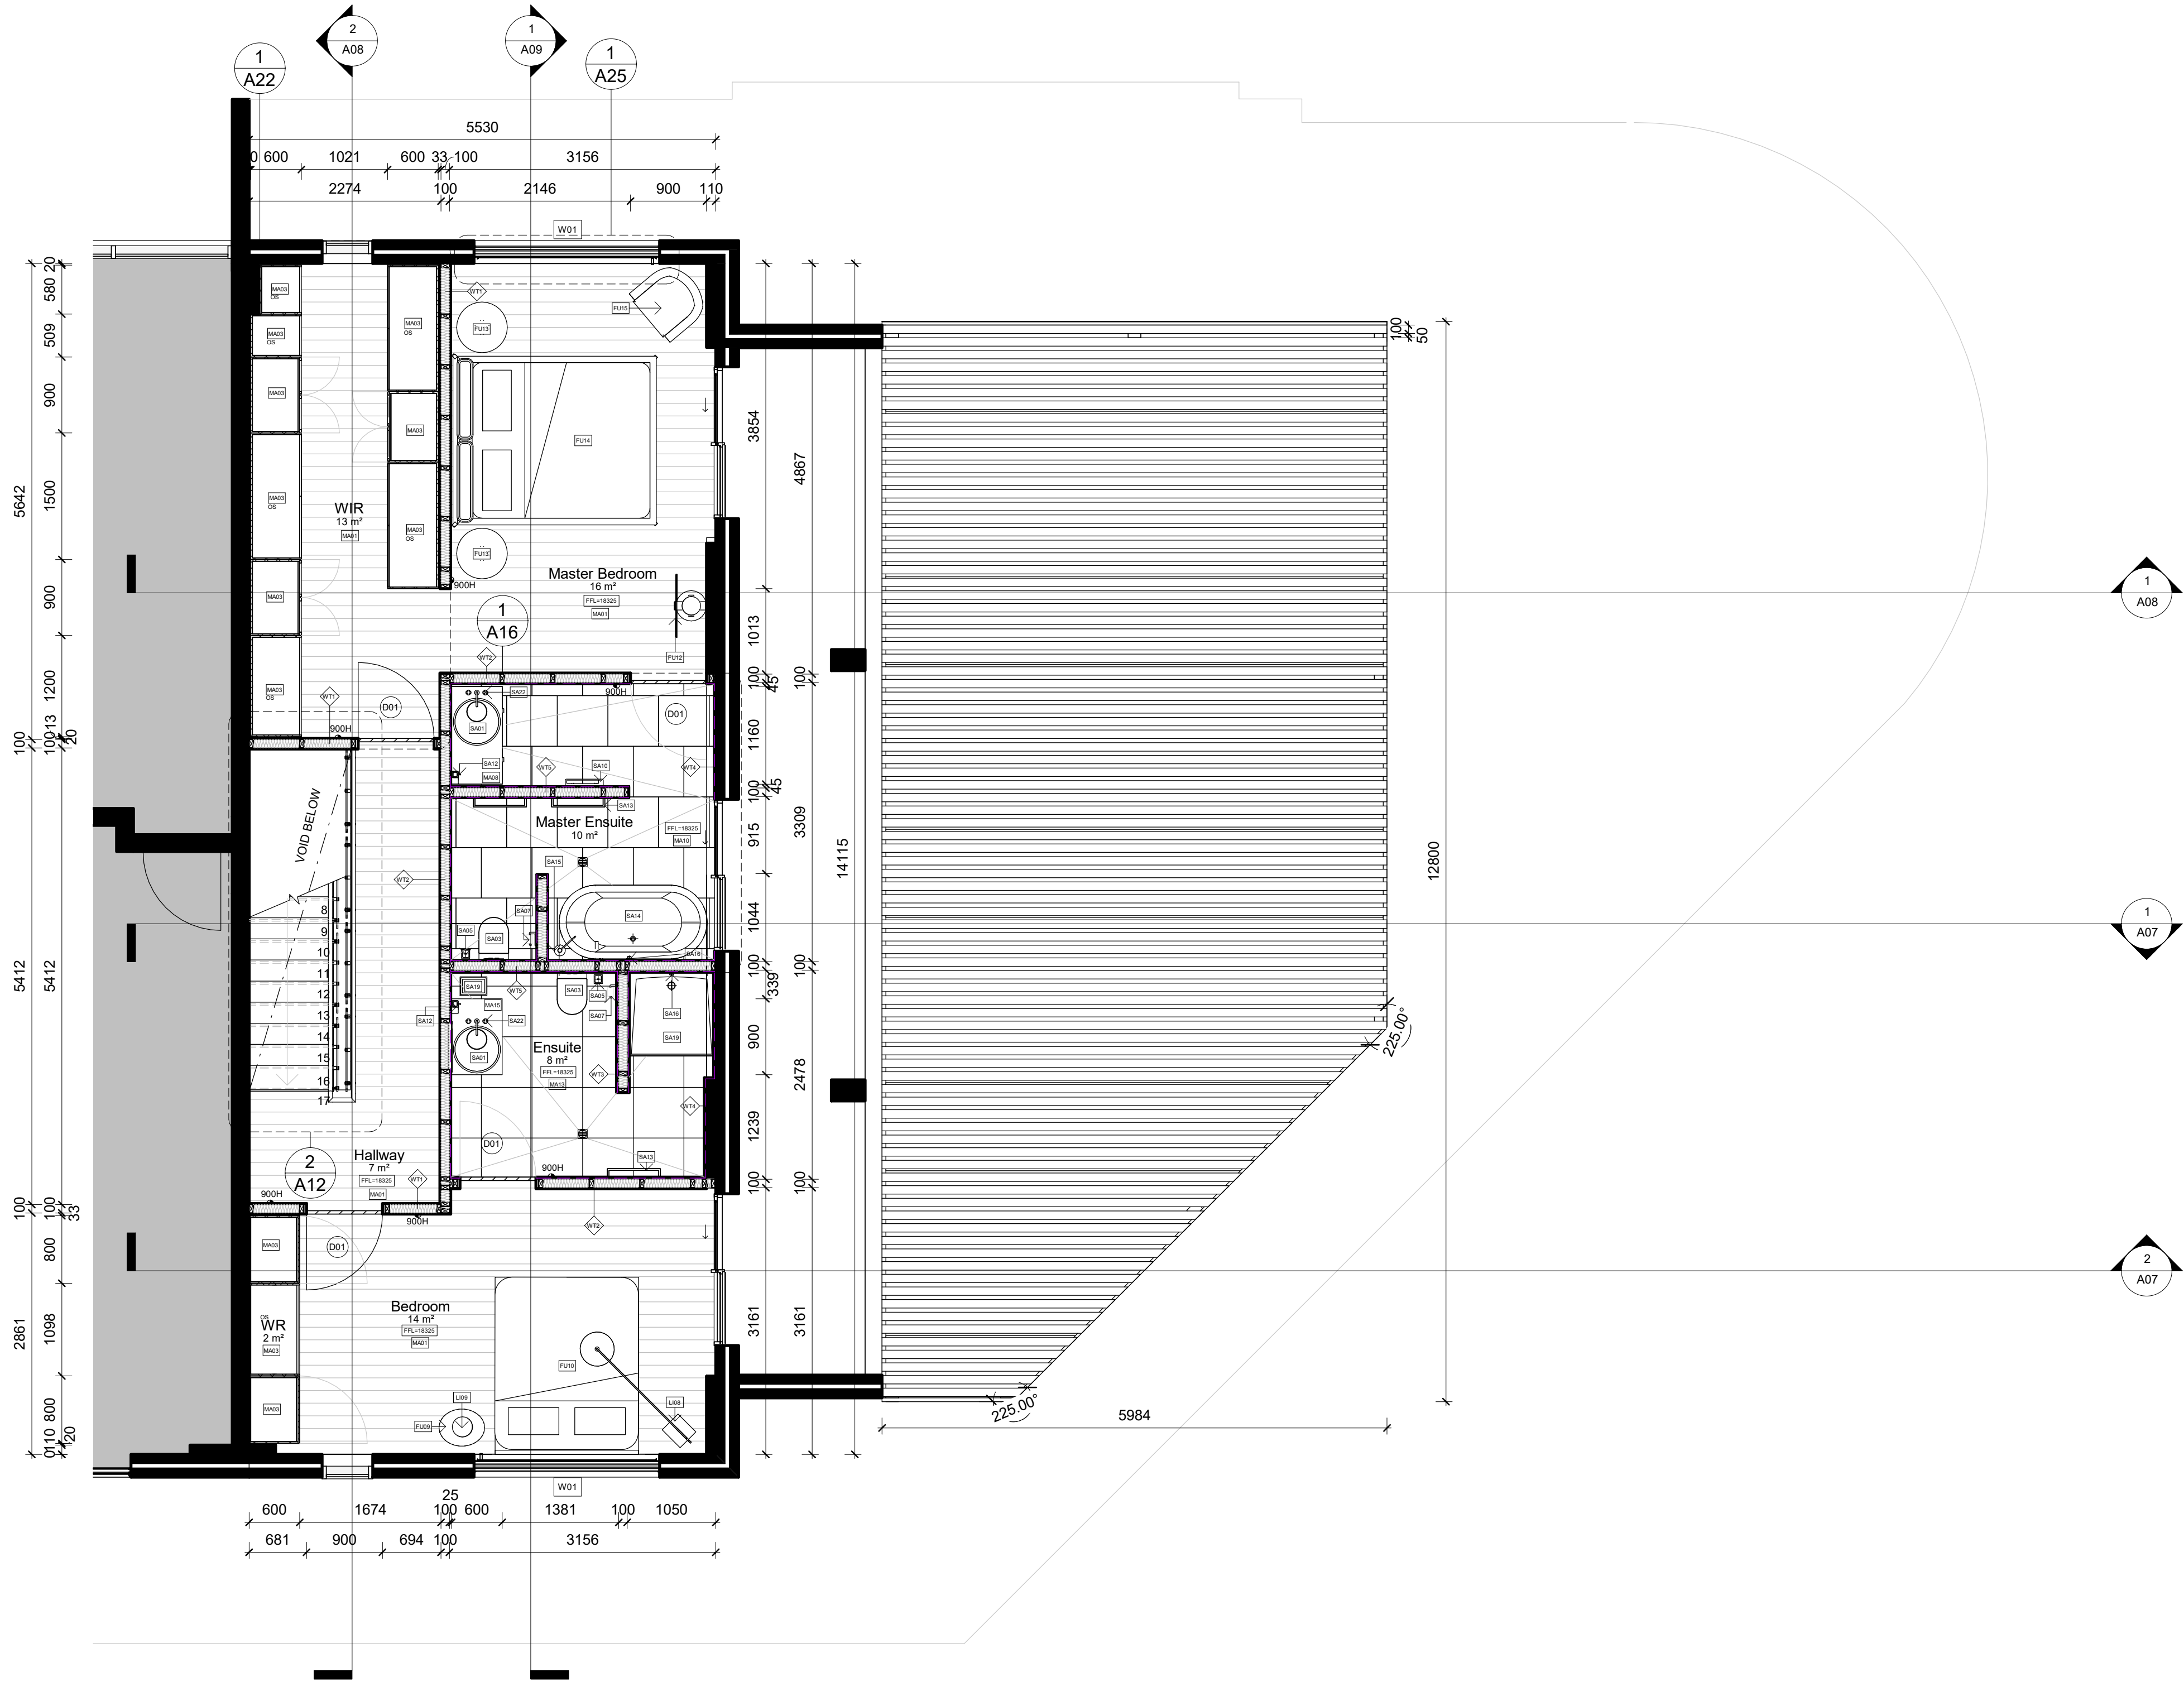

1 Level 6 Furniture Plan
1 : 50

LEGEND

GRAPHIC SYMBOLS			
	Existing Structure		Tile
	Surrounding Tenancies		Steel
	Stone		MDF
	Timber		GPO
	FC + PB Sheet 13mm		Timber Stud Structure 100x500mm
	Earth		Membrane Line
	Insulation		

WALL TYPES	
WT1	DryDry Wall- Timber Stud 50x100mm with 13mm PB on either side
WT2	DryWet Wall- Timber Stud 50 x 100mm with 13mm PB on one side and 13mm fibre cement, 2mm glue and 10mm tile on other side
WT3	WetWet Wall- Timber Stud 50x100 with 13mm fibre cement, 2mm glue and 10mm tile on either side
WT4	13mm Fibre Cement with a 2mm glue and a 10mm tile on existing wall
WT5	Timber Stud 50x100mm with 13mm fibre cement, 2mm glue and 10mm tile on one side
WT6	200mm Solid Concrete Wall


DOOR TYPES	
D01	Fikmuro in wood flush door by Garofoli 2400x800
D02	E2 bi-fold door by Centor 4850x2600
D03	E2 bi-fold door by Centor 2200x2600
W01	Easy screen Altair Power Louvre by Breezway 2200x1200 SH+750mm

ABBREVIATIONS			
AJ	Adjustable	KB	Kickboard
AP	Appliances	LI	Lighting
AR	Artwork	FU	Furniture
BT	Benchtop	OS	Open Shelf
DWR	Drawer	P	Plenty
AC	Air Conditioner	PB	Plaster Board
COS	Check on Site	POLY	Polyurethane Finish
EQ	Equipment	SKB	Skirtingboard
FC	Flare/cement	SL	Shades
FCL	Finished Ceiling Level	SB	Splashback
FFL	Finished Floor Level	SS	Stainless Steel
MDF	Medium Density Fibreboard	SH	Set Height
GPO	General Power Outlet	SL	Shower Line
		CR	Clothes rack
		VE	Vegetation
		FX	Fixture


CODE	DESCRIPTION
AC01	1x Tefal Candle holder by S&S Italia
AC02	1x Rotary tray by Vitra
AP01	1x 50s Retro Style Aesthetic Fridge (FAB320ST) by Smeg
AP02	1x Fully integrated dishwasher (DWIAPF364) by Smeg
AP03	1x Black electric oven (FPE16GN) by Smeg
AP04	1x Black topmount gas cooktop (PVA164CH) by Smeg
AP05	1x NGA 110 Top Wasting Machine by Miele
AP06	1x Wall 30" Outdoor Gas Grill OG36
AP07	1x Series 9 55 inch (J59000) 4K SUHD TV by Samsung
EQ01	1x Bedside 18" Walnut & copper surround sound system by Bang & Olufsen
EQ02	1x Mac desktop 27-inch by Apple
EQ03	1x keyboard & 1x magic mouse by Apple
EQ04	1x Tami desk by Ligne Roset
FU01	1x Desk chair 'Flow Chair' by MDF Italia
FU02	1x 8 seater dining table (2400x900) by MDF Italia
FU03	6x Eames Molded Wood Chair by Herman Miller (TBD)
FU04	1x Caro rug (4000x4000) by Ligne Roset
FU05	1x Charles 3 seater sofa (C038) by Jansen
FU06	2x Pegler armchair (walnut & C1.1) by Objektiv
FU07	1x Benson 'blackgold' coffee table by Minotti
FU08	1x Button 'Table' side table by B&B Italia
FU09	1x 'Aluminum Bed Soft' bed by MDF Italia (2100L x 1700W x 650H)
FU10	1x Mirror 'Iconic' by La Chance
FU11	1x Low table 'Xon' by Jansen
FU12	1x 'Wish' bed (2000x2410mm) by Molteni & C
FU13	1x 'Lips' sofa armchair by B&B Italia
FU14	2x 'Coe' Lounge B and B Italia
FU15	6x Erica '19' Chair B and B Italia
FU16	1x Canale '17' Table B and B Italia
FU17	1x 'Circoline' Table B and B Italia
FU18	3X Salt and Pepper Tide Planter by Domayne
FU19	1x Kitchen Handle
FU20	1x Mothing Recessed Round Light Artemide Lighting
FU21	1x Wall mounted light Potence by Vitra
FU22	1x 8ft Floor Lamp by Touching Space
FU23	1x 'Anis de Jean' pendant light by Ligne Roset
FU24	1x 'Pendant light' Mobile Chandelier 3' by Michael Anastassiades
FU25	1x 'Marmel' floor lamp by Ligne Roset
FU26	1x 'Abate' (380mm H Black & gold) table lamp by Parachina
FU27	1x 'L212
MA01	'Oak Volcano Floorboard' Floor finish by Mafi
MA02	'Pangaea Wand' Laminate by Polytec joinery finish
MA03	'Tempes' Woodgrain Veneer by Naurban joinery finish
MA04	'Dormor' Polyurethane by Dulux joinery finish
MA05	'Natural White' Wall finish paint by Dulux
MA06	'Calcutta Nuvo' engineered stone by Caesarstone
MA07	'Blashed Bronze' Laminate by Laminex Kitchboard
MA08	'Desert Mist Concrete' 600x600 by Tiedout The Finish
MA09	'Sutton Forest' Timber Look Matt Brown' 150x600 by The Cloud tile finish
MA10	'Hydant Semi Polished Concrete Look' 600x600 by The Cloud tile finish
MA11	'Artemide Concrete Look Subway' 75x300 by The Cloud tile finish
MA12	'Pure White' engineered stone by Caesarstone
MA13	'Oak Volcano Medium' stair tread by Mafi
MA14	Steel Plate with Wax finish stair stringer
MA15	Oak wood handrail stair handrail
MA16	Glazing translucent glass finish
MA17	Melamine Carcass joinery finish
MA18	Stainless Steel Standoff with Black Wax Finish
MA19	Stainless Steel Handrail Standoff with Black Wax Finish
MA20	'On' engineered external stone by Dekton
MA21	Melbau Solid Wood
MA22	Mirror
MA23	Exterior Material
MA24	3x Courter Basin Eccentrico (3152001240) by Rogerseller
MA25	3x Benchmark Mixer Fukasawa Outlet Chrome (329548) by Rogerseller
MA26	3x Toilet wall hung Zero 50 (213416) by Roger Seller
MA27	3x Vega mono slim inwall column 60mm (221200) by Roger Seller
MA28	3x Toilet brush holder wall-mounted Glance (950389) by Mili
MA29	3x Round ButtonPlate Black (9504471) by Hedeaway +
MA30	3x Paper holder Glance (950384) by Mili
MA31	1x Laundry tub Centinox (CEX210-50) by Franke
MA32	1x Tap Mythos Chrome by Franke
MA33	2x Towel rail Glance 450mm (950388) by Mili
MA34	3x Wall soap dispenser Glance (9504298) by Mili
MA35	2x 650 Heated towel rail black (255200) by Kado
MA36	1x 1755 Freestanding bath black (1750356) by Kado
MA37	1x Floor bath mixer black Axon (2520088) by Mili
MA38	1x Shower mixer Axon (2520087) by Mili
MA39	1x Shower rose black Axon (2520090) by Mili
MA40	1x Shower tray Torbox (1750786) by Posh Bristol
MA41	1x Toughened Mirror Splashback by Victoria Glass
MA42	1x 'Snos Series (SNK251) Kitchen sink by Franke
MA43	1x 'Icona Deco Sink Set' (362001817) by Rogerseller
MA44	Shurbs

Revisions			Do not scale drawings. Use figured dimensions only. Check and verify levels and dimensions on site prior to commencement of any work, the preparation of drawings or the fabrication of components. This drawing is copyright and can not be reproduced without written consent.	Client Marion & Will Baker	True North 	Billy Blue College of Design 46-52 Mountain Street, Ultimo, NSW 2007, Australia +61 (0)2 9999 9999  BILLY BLUE COLLEGE OF DESIGN  TORRENS UNIVERSITY AUSTRALIA  LAUREATE INTERNATIONAL UNIVERSITIES	Project IDR304A Assessment Brief 2 545/46 Baywater Drive, Wentworth Point, NSW, 2127 Project number 19.001	Drawing Title Level 6 proposed furniture plan Drawing Status CONSTRUCTION DRAWING NOT FOR CONSTRUCTION	Scale 1:50 Drawing No A05 Issue A		
No	Date	Description							Ver. App'd	Date	Drawn by
01	28.08.2019	CONSTRUCTION DRAWINGS							Approver	28.08.2019	Author

28/08/2019 2:54:42 PM

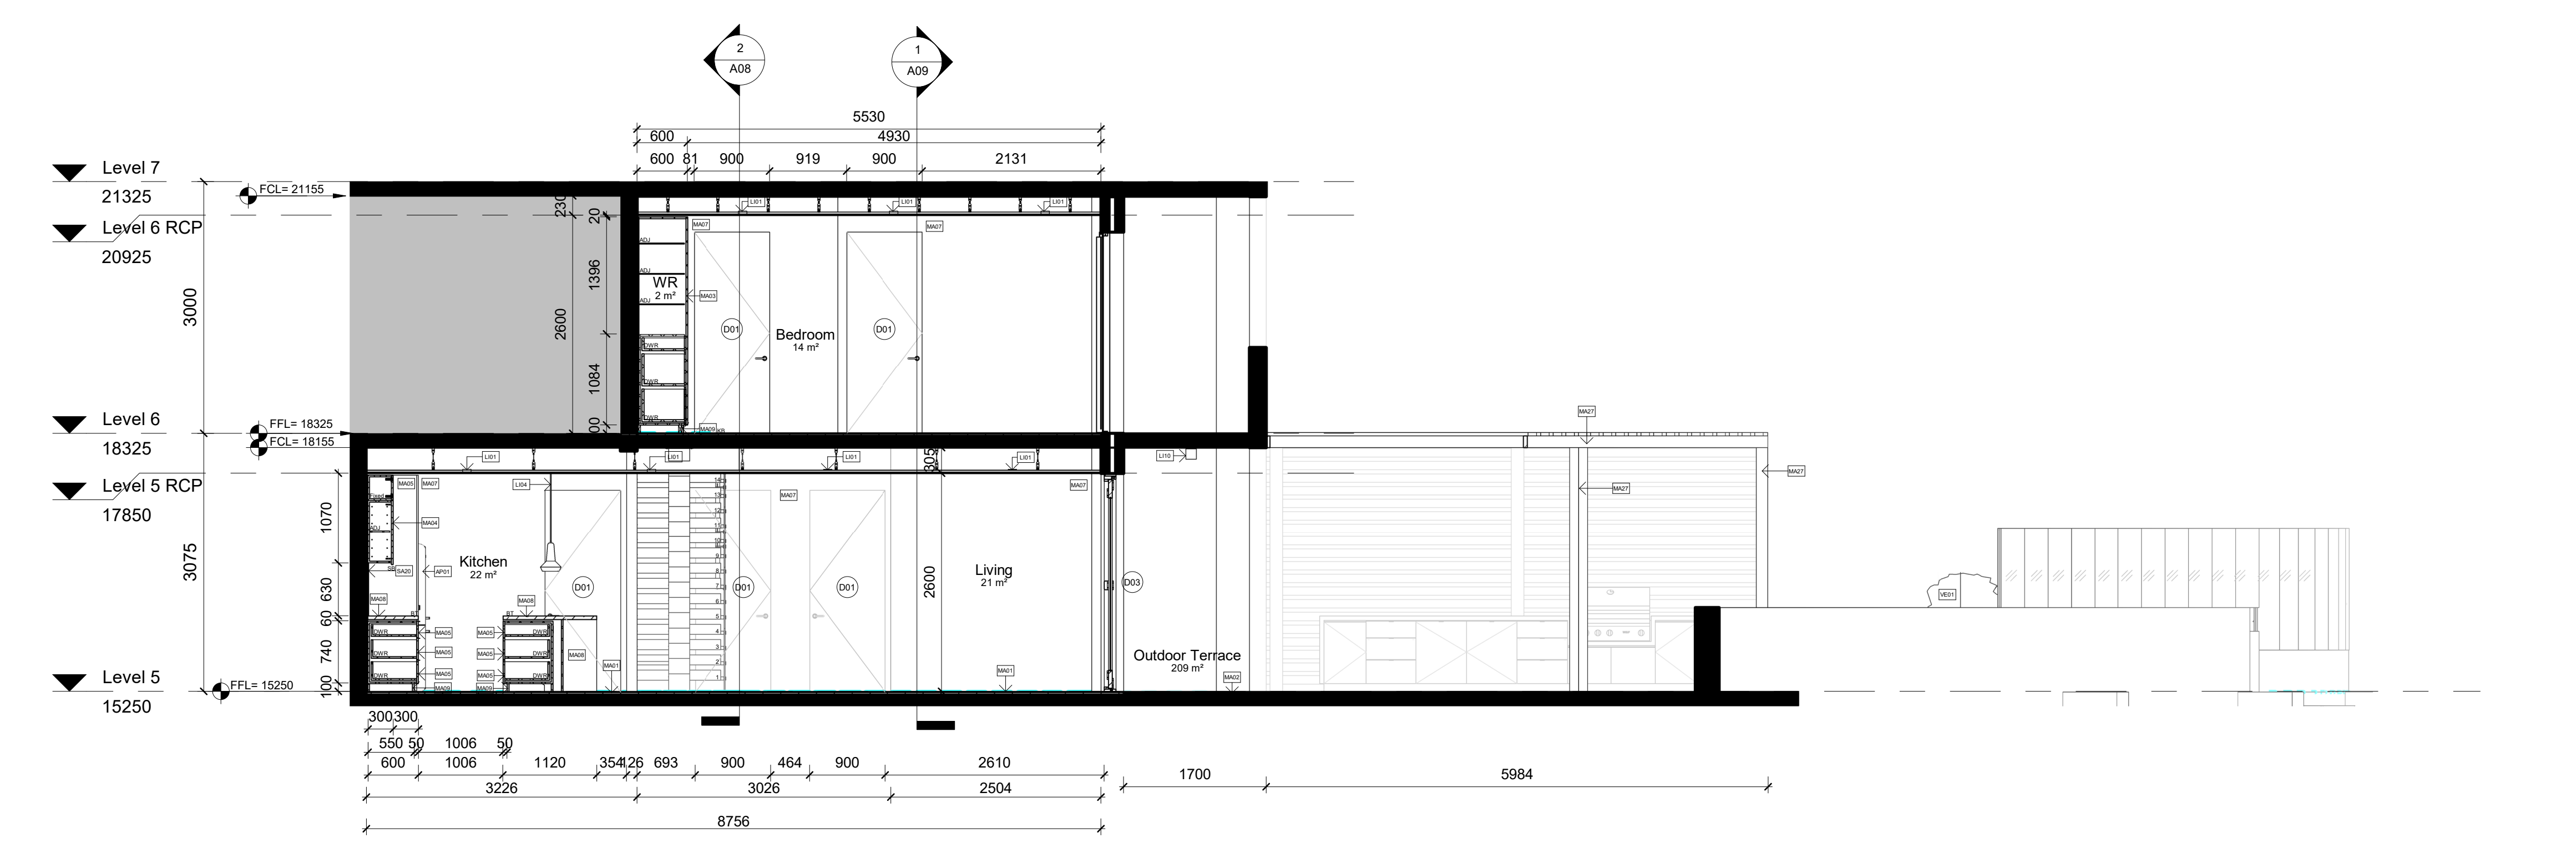

2 Section 2
1 : 50

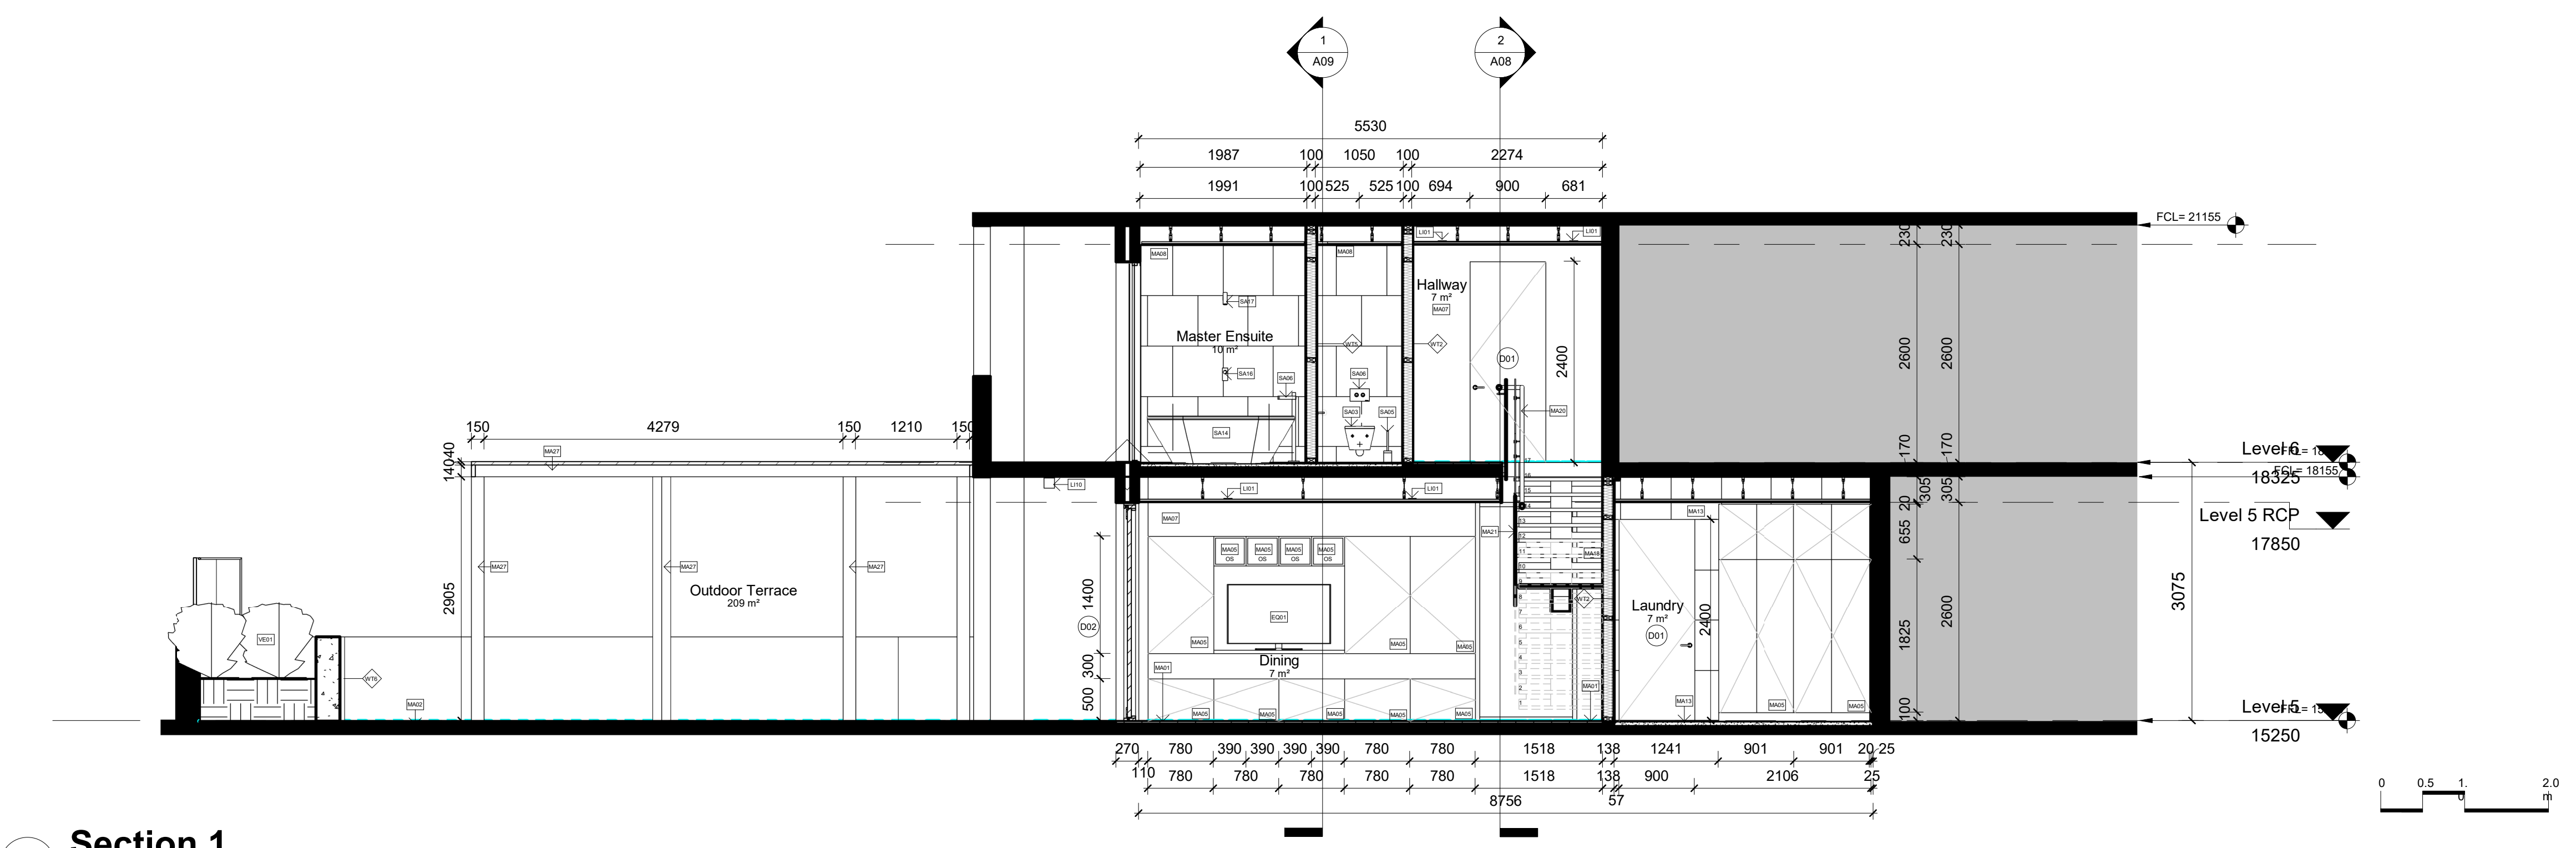

1 Section 1
1 : 50

LEGEND

GRAPHIC SYMBOLS

Existing Structure

Surrounding Tenancies

Stone

Timber

FC + PB Sheet

Earth

Insulation

Tile

Steel

MDF

GPO

Timber Stud Structure 100x200mm

Membrane Line

WALL TYPES

WT1

WT2

WT3

WT4

WT5

WT6

DryDry Wall- Timber Stud 50x100mm with 13mm PB on either side

DryWet Wall- Timber Stud 50 x 100mm with 13mm PB on one side and 13mm fibre cement, 2mm glue and 10mm tile on other side

WetWet Wall- Timber Stud 50x100 with 13mm fibre cement, 2mm glue and 10mm tile on either side

13mm Fibre Cement with a 2mm glue and a 10mm tile on existing wall

Timber Stud 50x100mm with 13mm fibre cement, 2mm glue and 10mm tile on one side

200mm Solid Concrete Wall

DOOR TYPES

D01

D02

D03

W01

Filmure in wood flush door by Garofoli 2400x900

E2 bi-fold door by Center 4850x2600

E2 bi-fold door by Center 2200x2600

Easy screen Allair Power Louvre by Brecoway 2200x1200 Size 750mm

ABBREVIATIONS

ADJ

AP

AR

BT

DWR

AC

COS

EQ

FC

FCL

FFL

MDF

GPO

KB

LI

FU

OS

P

PB

POLY

SEB

SL

SS

SH

CL

CR

FX

Kickboard

Lighting

Uprights

Open Shelf

Plaster

Plaster Board

Polyurethane Finish

Shoringboard

Showerback

Stainless Steel

Self Healt

Shadow Line

Chimney rock

Uprights

Future

CODE

AC01

AC02

AP01

AP02

AP03

AP04

AP06

AP07

EQ01

EQ02

EQ03

EQ04

FU01

FU02

FU03

FU04

FU05

FU06

FU07

FU08

FU09

FU10

FU12

FU13

FU14

FU16

FU17

FU18

FU19

FU20

FU21

FU21

L01

L02

L03

L04

L07

L08

L09

L12

MA01

MA02

MA03

MA04

MA05

MA07

MA08

MA09

MA10

MA11

MA13

MA14

MA15

MA16

MA18

MA20

MA21

MA22

MA23

MA24

MA26

MA27

MA28

MA29

SA01

SA02

SA03

SA04

SA05

SA06

SA07

SA08

SA09

SA10

SA12

SA13

SA14

SA15

SA16

SA17

SA19

SA20

SA21

SA22

SA26

VE01

1x T elsa Candle holder by S&S Italia

1x Rotary tray by Vitra

1x '50s Retro Style Aesthetic' fridge (FAB320ST) by Smeg

1x Fully integrated dishwasher (DWAF4P364) by Smeg

1x Black electric oven (FP610AN) by Smeg

1x Black topmount gas cooktop (PVA164CH) by Smeg

1x AIDA 110 Top Wasting Machine by Miele

1x Wolf 30" Outdoor Gas Grill OG36

1x Series 9 55 inch (J59000) 4K SUHD TV by Samsung

1x 'Reclad' 18" Walnut & copper surround sound system by Bang & Olufsen

1x Mac desktop 27-inch by Apple

1x 'Tanic' desk by Ligne Roset

1x 'Flow Chair' by MDF Italia

6x 'Eames Molded' Wood Chair by Herman Miller (TBD)

1x 'Caro' rug (4000x4000) by Ligne Roset

1x 'Charles' 3 seater sofa (C0080) by Jansen

2x 'Peglev' armchair (walnut & C1.1) by Objektiv

1x 'Benson' (black/gold) coffee table by Minotti

1x 'Button Table' side table by B&B Italia

1x 'Aluminium Bed Soft' bed by MDF Italia(2100L x 1700W x 650H)

1x 'Mirror Iconic' by La Chance

1x 'Low table Xyon' by Jansen

1x 'Wish' bed (2000x2410mm) by Molteni & C

1x 'Tulp Baby' armchair by B&B Italia

2x 'Coe' Lounge B and B Italia

6x 'Erica' 19" Chair B and B Italia

1x 'Canale' 12' Table B and B Italia

1x 'Circoline' Table B and B Italia

3X Salt and Pepper Tide Planter by Domayne

Kitchen Handle

Nothing Recessed Round Light Artemide Lighting

1x Wall mounted light Potence by Vitra

1x B&B Floor Lamp by Touching Space

1x 'Amis de Jean' pendant light by Ligne Roset

1x Pendant light 'Mobile Chandelier 3' by Michael Anastassiades

1x 'Marmel' floor lamp by Ligne Roset

1x 'Abate' (380mm H Black & gold) table lamp by Parachina

'Oak Volcano Floorboard' Floor finish by Maffi

Floor Finish Concrete

'Pangaea Walnut' Laminale by Polytec joinery finish

'Tempest' Woodgrain Veneer by Naurban joinery finish

Dormer/ Polyurethane by Dulux joinery finish

Natural White Wall finish paint by Dulux

'Calcutta Nuvo' engineered stone by Caesarstone

Brushed Bronze Laminale by Laminex Kickboard

Decorport Matt Concrete (900x900) by Tiedout The Finish

Sutton Forest Timber Look Matt Brown' 150x600 by The Cloud tile finish

Vibrant Semi Polished Concrete Look 900x900 by The Cloud tile finish

Artemide Concrete Look Subway 75x300 by The Cloud tile finish

Pure White' engineered stone by Caesarstone

'Oak Volcano Medium' stair tread by Maffi

Steel Plate with Wax finish stair stringer

Oak wood handrail stair handrail

Glazing translucent glass finish

Melamine Carcass joinery finish

Stainless Steel Standoff with Black Wax Finish

Stainless Steel Handrail Standoff with Black Wax Finish

'On'engineered external stone by Dekton

Melbau Solid Wood

Mirror

Exterior Material

3x Courter Basin Eccentrico (3152001240) by Rogerseller

3x Benchmark Mixer Fukasawa Outlet Chrome (329548) by Rogerseller

3x Toilet wall hung Zero 50 (213416) by Roger Seller

3x Vega mono slim inset column 60mm (221200) by Roger Seller

3x Toilet brush holder wall-mounted Glance (950389) by Mili

3x Round ButtonPlate Black (9504471) by Hideoaway +

3x Paper holder Glance (9503884) by Mili

1x Laundry tub Centinor (CEX210-50) by Franke

1x Tap Mythos Chrome by Franke

2x Towel rail Glance 450mm (9503888) by Mili

3x Wall soap dispenser Glance (9504298) by Mili

2x 650 Heated towel rail black (235200) by Kado

1x 1755 Freestanding bath black (1760356) by Kado

1x Floor bath mixer black Axon (2252088) by Mili

1x Shower mixer Axon (2252087) by Mili

1x Shower rose black Axon (2252090) by Mili

1x Shower tray Torbox (1790786) by Posh Bristol

1x Toughened Mirror Splashback by Victoria Glass

1X 'Snos Series (SNK251) Kitchen sink by Franke


1X 'Icona Deco Sink Set' (362001817) by Rogerseller

Shurbs


Revisions			Do not scale drawings. Use figured dimensions only. Check and verify levels and dimensions on site prior to commencement of any work, the preparation of drawings or the fabrication of components. This drawing is copyright and can not be reproduced without written consent.	Client Marion & Will Baker	True North	Billy Blue College of Design 46-52 Mountain Street, Ultimo, NSW 2007, Australia +61 (0)2 9999 9999	Project IDR304A Assessment Brief 2 545/46 Baywater Drive, Wentworth Point, NSW, 2127 Project number 19.001	Drawing Title Sections 1 & 2 Drawing Status CONSTRUCTION DRAWING NOT FOR CONSTRUCTION	Scale 1:50 Date 28.08.2019 Drawn by VS	Drawing No A07 Issue A
No	Date	Description								
01	28.08.2019	CONSTRUCTION DRAWINGS								

28/08/2019 2:55:32 PM

A1

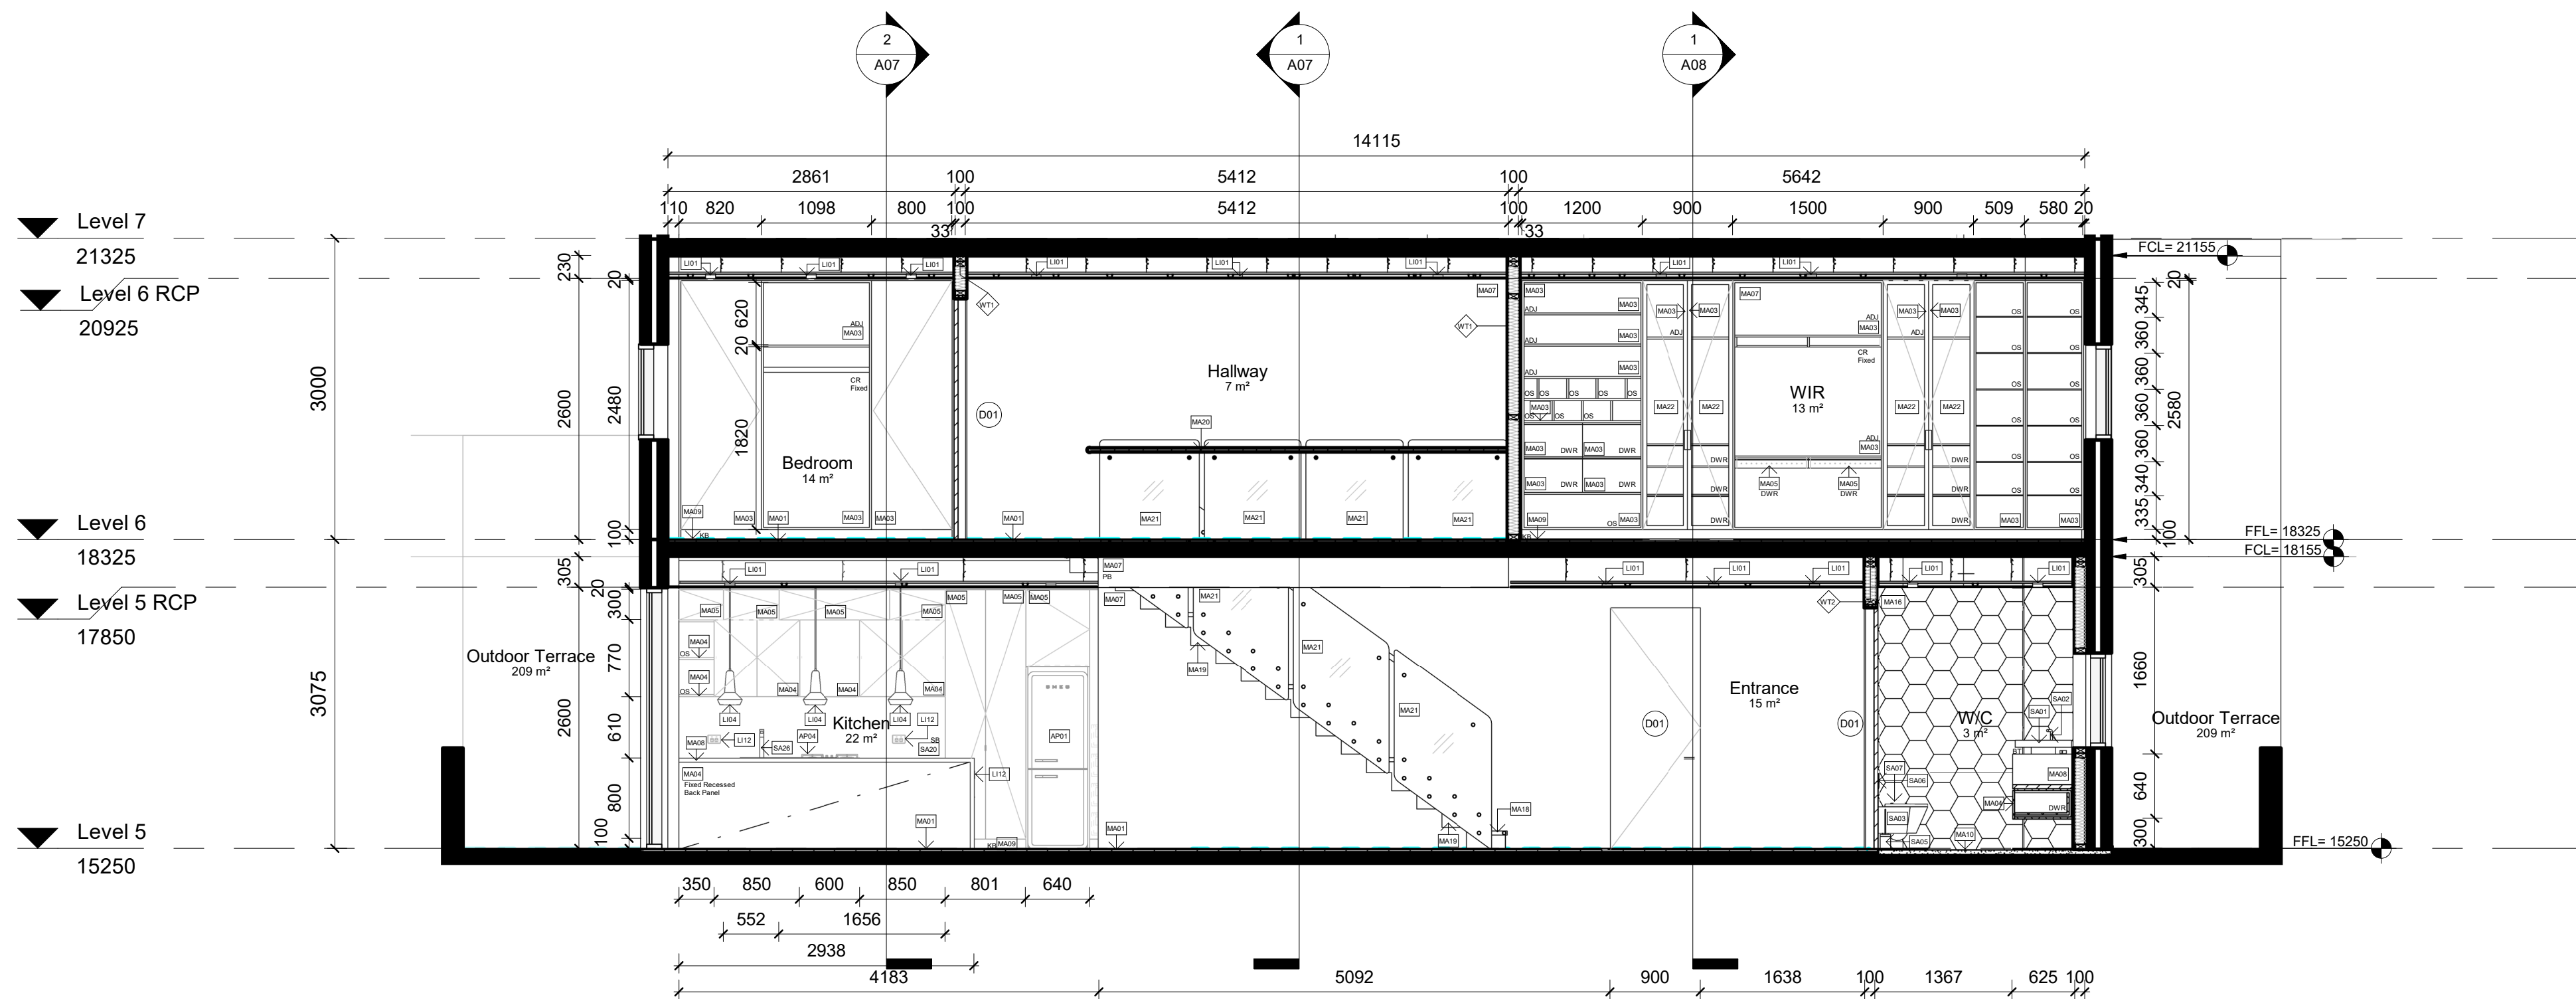

2 Section 4
1 : 50

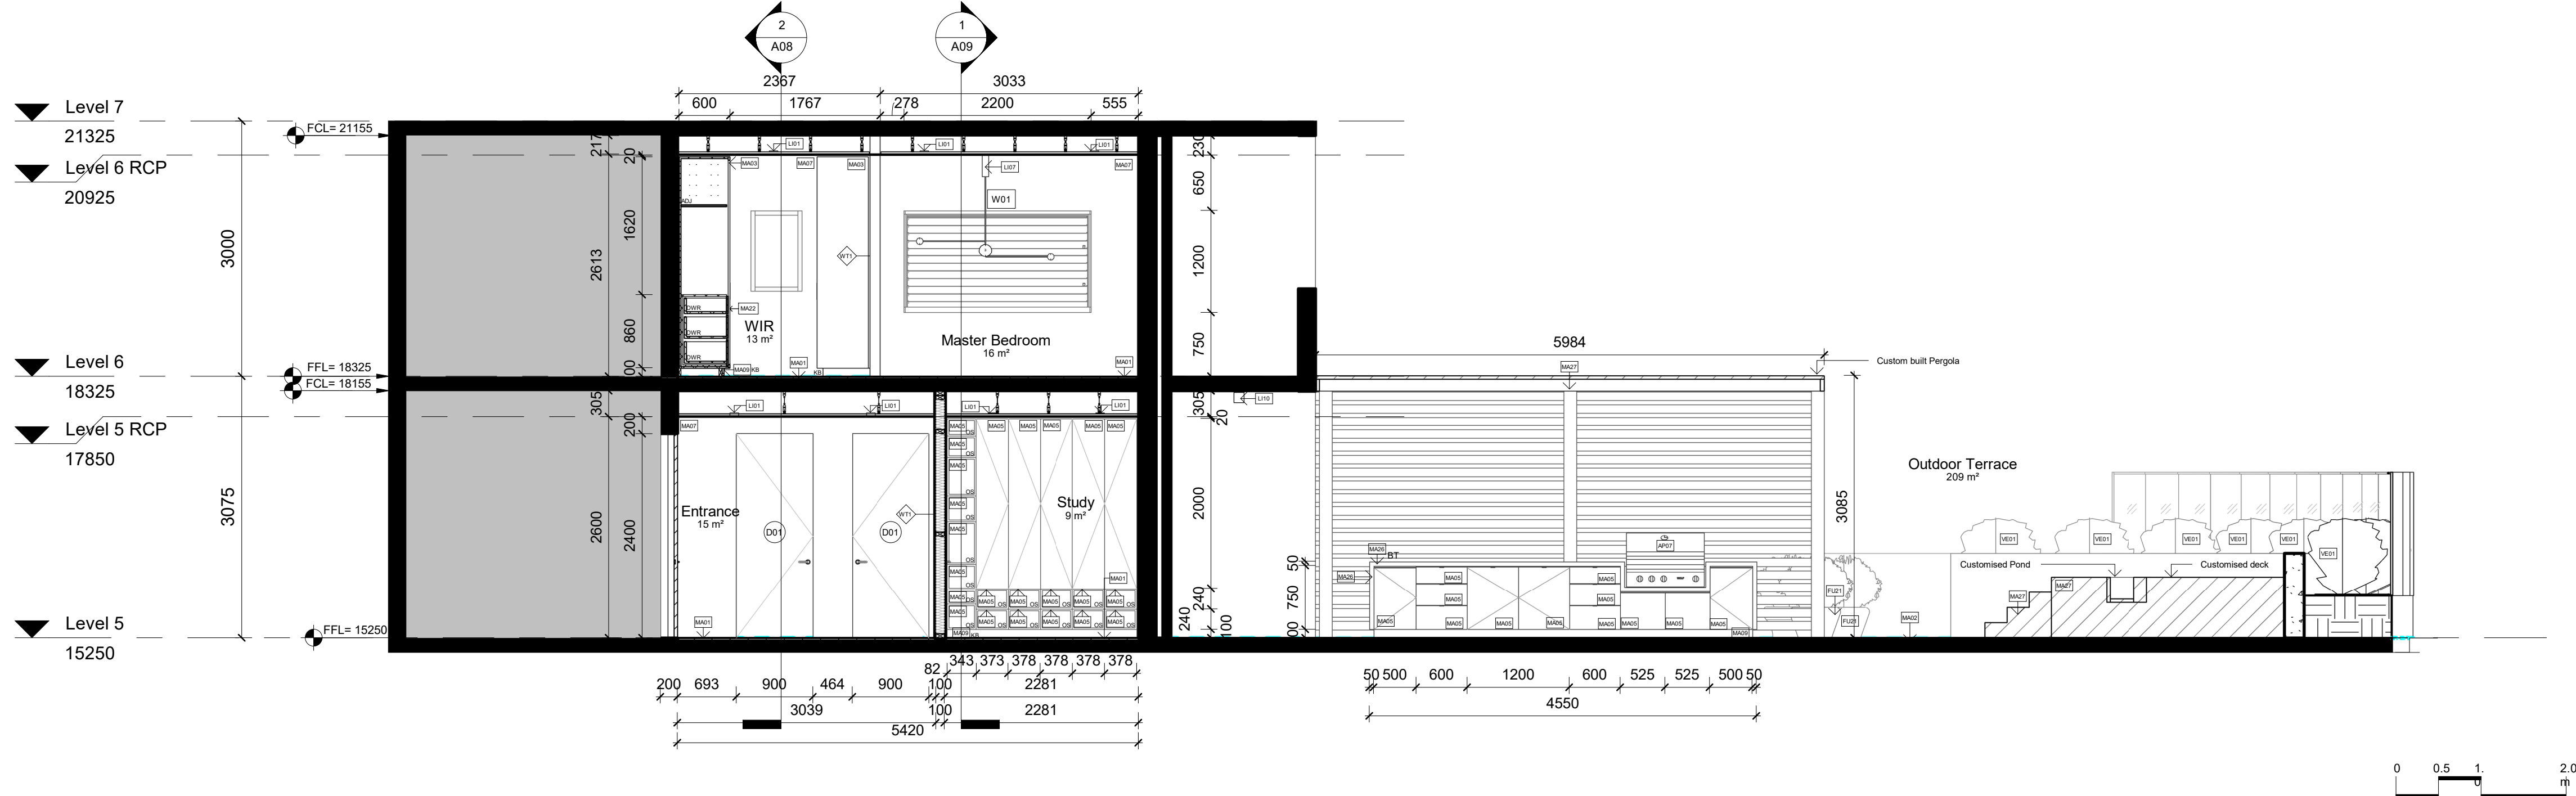

1 Section 3
1 : 50

LEGEND

GRAPHIC SYMBOLS

Existing Structure

Surrounding Tenancies

Stone

Timber

FC + PB Sheet

Earth

Insulation

Tile

Steel

MDF

GPO

Timber Stud Structure 13mm

Membrane Line

WALL TYPES

WT1

WT2

WT3

WT4

WT5

WT6

Dry/Dry Wall- Timber Stud 50x100mm with 13mm PB on either side

Dry/Wet Wall- Timber Stud 50 x 100mm with 13mm PB on one side and 13mm fibre cement, 2mm glue and 10mm tile on other side

Wet/Wet Wall- Timber Stud 50x100 with 13mm fibre cement, 2mm glue and 10mm tile on either side

13mm Fibre Cement with a 2mm glue and a 10mm tile on existing wall

Timber Stud 50x100mm with 13mm fibre cement, 2mm glue and 10mm tile on one side

200mm Solid Concrete Wall

DOOR TYPES

D01

D02

D03

W01

Flomuro in wood flush door by Garofol 2400x900

E2 bi-fold door by Centor 4850x2600

E2 bi-fold door by Centor 2200x2600

Easy screen Alter Power Louvre by Breezway 2200x1200 51mm75mm

ABBREVIATIONS

ADJ

AP

AR

BT

DWR

AC

COS

EQ

FC

FCL

FFL

MDF

GPO

KB

LI

FU

CS

P

PB

PCLY

SKB

SS

SS

SH

CB

FX

Kickboard

Lighting

Furniture

Open Shelf

Pantry

Plaster Board

Polyurethane Finish

Shirtingboard

Shadowline

Self Height

Shadow Line

Clothes rack

Vegetation

Fixture

CODE

DESCRIPTION

AC01

AC02

AP01

AP02

AP03

AP04

AP06

AP07

EQ01

EQ02

EQ03

EQ04

FU01

FU02

FU03

FU04

FU05

FU06

FU07

FU08

FU09

FU10

FU12

FU13

FU14

FU16

FU17

FU18

FU19

FU20

FU21

FU21

L01

L02

L03

L04

L07

L08

L09

L12

MA01

MA02

MA03

MA04

MA05

MA07

MA08

MA09

MA10

MA11

MA13

MA14

MA15

MA16

MA19

MA20

MA21

MA22

MA23

MA24

MA26

MA27

MA28

MA29

SA01

SA02

SA03

SA04

SA05

SA06

SA07

SA08

SA09

SA10

SA12

SA13

SA14

SA15

SA16

SA17

SA19

SA20

SA21

SA22

SA26

VE01

1x Tala Candle holder by S&S Italia

1x Rotary tray by Vitra

1x 50s Retro Style Aesthetic Fridge (FAB320ST) by Smeg

1x Fully integrated dishwasher (DWIAPF364) by Smeg

1x Black electric oven (FP610AN) by Smeg

1x Black topmount gas cooktop (PVA164CH) by Smeg

1x AIDA 110 Top Wasting Machine by Miele

1x Wolf 30" Outdoor Gas Grill OG36

1x Series 9 55 inch (J59000) 4K UHD TV by Samsung

1x Reclad 18" Walnut & copper surround sound system by Bang & Olufsen

1x Mac desktop 27-inch by Apple

1x keyboard & 1x magic mouse by Apple

1x Tante desk by Ligne Roset

1x Desk chair 'Flow Chair' by MDF Italia

1x 6x Eames Molded Wood Chair by Herman Miller (TBD)

1x Caro rug (4000x4000) by Ligne Roset

1x Charles 3 seater sofa (C0080) by Jansen

2x Peglev armchair (walnut & C1.1) by Objektiv

1x Benson 'blackgold' coffee table by Minotti

1x 'Button Table' side table by B&B Italia

1x 'Aluminium Bed Soft' bed by MDF Italia(2100L x 1700W x 650H)

1x Mirror 'Iconic' by La Chance

1x Low table 'Nyx' by Jansen

1x 'Wish' bed (2000x2410mm) by Molteni & C

1x 'Tulp Baby' armchair by B&B Italia

2x 'Coe' Lounge B and B Italia

6x 'Erica 19' Chair B and B Italia

1x Canale 17 Table B and B Italia

1x 'Circoline' Table B and B Italia

3X Salt and Pepper Tide Planter by Domayne

Motion Recessed Round Light Artemide Lighting

1x Wall mounted light 'Potence' by Vitra

1x Bill Floor Lamp by Touching Space

1x 'Annis de Jean' pendant light by Ligne Roset

1x Pendant light 'Mobile Chandelier 3' by Michael Anastassiades

1x 'Marmel' floor lamp by Ligne Roset

1x 'Abaili' (380mm H Black & gold) table lamp by Parachina

'Oak Volcano Floorboard' Floor finish by Maffi

Floor Finish Concrete

'Pangaea Walnut' Laminates by Polytec joinery finish

'Tempest' Woodgrain Veneer by Naurban joinery finish

Domino' Polyurethane by Dulux joinery finish

'Natural White' Wall finish paint by Dulux

'Calcutta Nuvo' engineered stone by Caesarstone

Desenport Matt Concrete (900x900) by Tiedout The Finish

Sutton Forrest Timber Look Matt Brown' 150x600 by The Cloud tile finish

Vibrant Semi Polished Concrete Look' 900x900 by The Cloud tile finish

Artemide Concrete Look Subway' 75x300 by The Cloud tile finish

'Pure White' engineered stone by Caesarstone

'Oak Volcano Medium' stair tread by Maffi

Steel Plate with Wax finish stair stringer

Oak wood handrail stair handrail

Glazing translucent glass finish

Melamine Carcass joinery finish

Stainless Steel Handrail Standoff with Black Wax Finish

'Onix'engineered external stone by Dekton

Melbau Solid Wood

Mirror

Exterior Material

3x Courter Basin Eccentrico (3152001240) by Rogerseller

3x Benchmark Mixer Fukasawa Outlet Chrome (329548) by Rogerseller

3x Toilet wall hung Zero 50 (213416) by Roger Seller

3x Vega mono slim inwall custom 60mm (221200) by Roger Seller

3x Toilet brush holder wall-mounted Glance (9503899) by Mili

3x Round ButtonPlate Black (9504471) by Hideaway +

3x Paper holder Glance (9503884) by Mili

1x Laundry tub Centinox (CEX210-50) by Franke

1x Tap Mythos Chrome by Franke

2x Towel rail Glance 450mm (9503888) by Mili

3x Wall soap dispenser Glance (9504298) by Mili

2x 650 Heated towel rail black (2352009) by Kado

1x 1755 Freestanding bath black (1760356) by Kado

1x Floor bath mixer black Axon (2520088) by Mili

1x Shower mixer Axon (2252007) by Mili

1x Shower rose black Axon (2252090) by Mili

1x Shower tray Torbox (1760786) by Posh Bristol

1x Toughened Mirror Splashback by Victoria Glass

1X 'Snos Series (SNK251) Kitchen sink by Franke

1X Icona Deco Sink Set' (362001817) by Rogerseller

Shurbs


Revisions			Do not scale drawings. Use figured dimensions only. Check and verify levels and dimensions on site prior to commencement of any work, the preparation of drawings or the fabrication of components. This drawing is copyright and can not be reproduced without written consent.	Client Marion & Will Baker	True North	Billy Blue College of Design 46-52 Mountain Street, Ultimo, NSW 2007, Australia +61 (0)2 9999 9999	Project IDR304A Assessment Brief 2 545/46 Baywater Drive, Wentworth Point, NSW, 2127 Project number 19.001	Drawing Title Sections 3 & 4 Drawing Status CONSTRUCTION DRAWING NOT FOR CONSTRUCTION	Scale 1:50 Drawing No A08 Issue A		
No	Date	Description							Date	Drawn by	
01	28.08.2019	CONSTRUCTION DRAWINGS							28.08.2019	VS	

28/08/2019 2:56:22 PM

A1



Revisions			Do not scale drawings. Use figured dimensions only. Check and verify levels and dimensions on site prior to commencement of any work, the preparation of drawings or the fabrication of components. This drawing is copyright and can not be reproduced without written consent.	Client Marion & Will Baker	True North	Billy Blue College of Design 46-52 Mountain Street, Ultimo, NSW 2007, Australia +61 (0)2 9999 9999 BILLY BLUE COLLEGE OF DESIGN® T TORRENS UNIVERSITY AUSTRALIA LAUREATE INTERNATIONAL UNIVERSITIES	Project IDR304A Assessment Brief 2 545/46 Baywater Drive, Wentworth Point, NSW, 2127 Project number 19.001	Drawing Title Section 5 Drawing Status CONSTRUCTION DRAWING NOT FOR CONSTRUCTION	
No	Date	Description							Ver. App'd
01	28.08.2019	CONSTRUCTION DRAWINGS							XX APRV

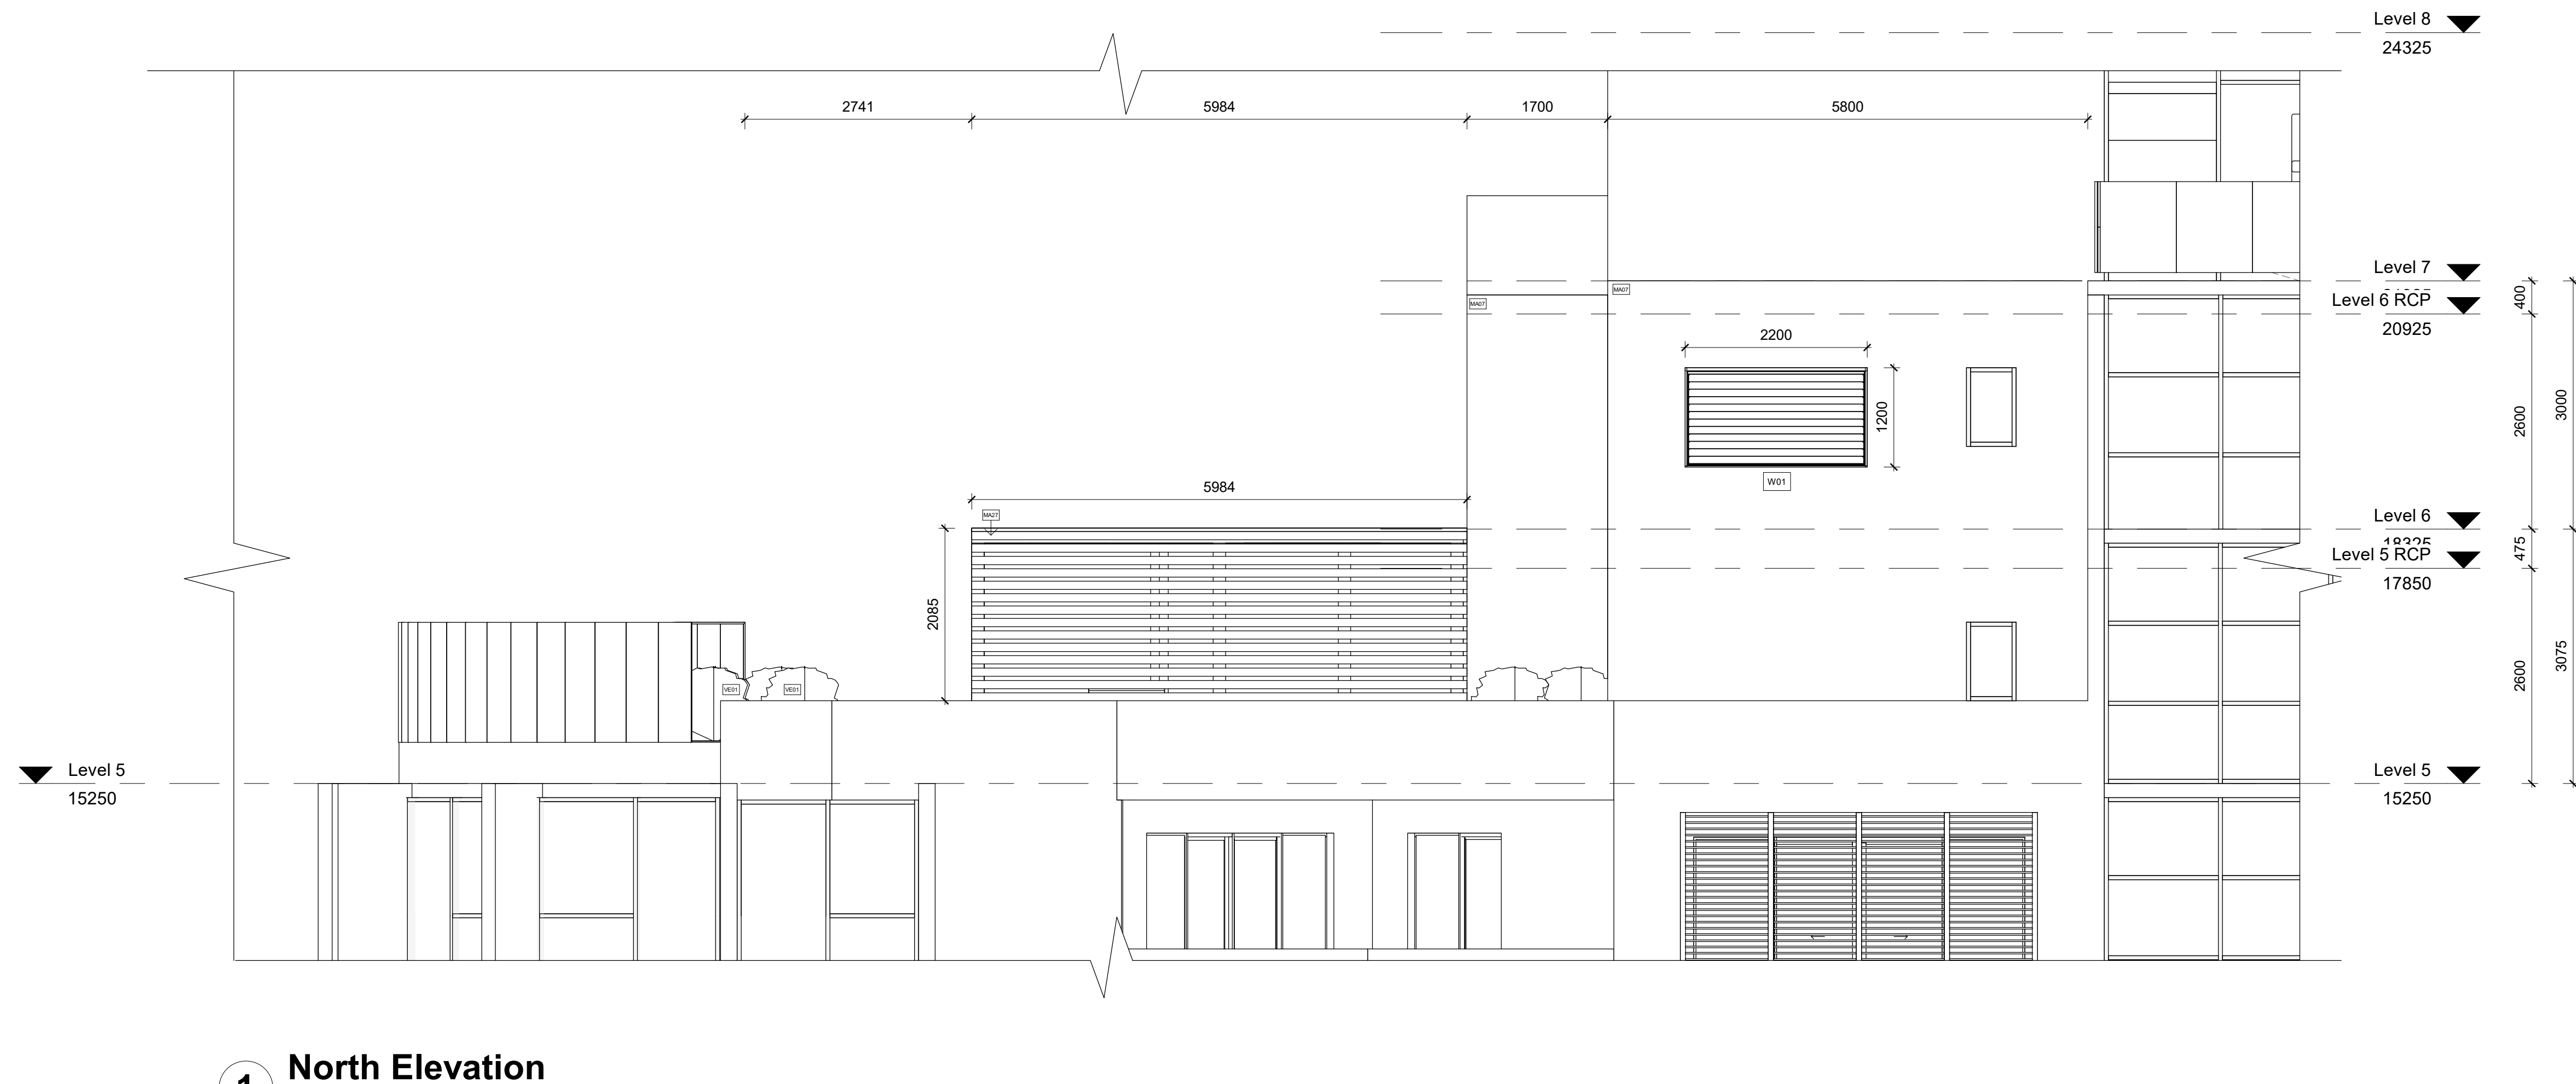

LEGEND

GRAPHIC SYMBOLS

Existing Structure

Tile

Surrounding Features

Steel

Stone

MDF

Timber

GPO

FC + PB Sheet 13mm

Timber Stud Structure 100x500mm

Earth

Membrane Line

Insulation

WALL TYPES

WT1

Dry/Gty Wall- Timber Stud 50x100mm with 13mm PB on either side

WT2

Dry/Gty Wall- Timber Stud 50x100mm with 13mm PB on one side and 13mm fibre cement, 2mm gips and 10mm tile on other side

WT3

Wet/Wet Wall- Timber Stud 50x100 with 13mm fibre cement, 2mm gips and 10mm tile on either side

WT4

13mm Fibre Cement with a 2mm gips and a 10mm tile on existing wall

WT5

Timber Stud 50x100mm with 13mm fibre cement, 2mm gips and 10mm tile on one side

WT6

200mm Solid Concrete Wall

DOOR TYPES

D01

Fibromen in wood flush door by Garcolat 2400x900

D02

E2 Solid door by Center 4850x2000

D03

E2 Solid door by Center 2200x2000

W01

Easy screen Alu Power Louvre by Breszway 2200x1200 3H+50mm

ABBREVIATIONS

AJL

Adjustable

HB

Kickboard

AP

Appliances

LI

Lighting

AR

Anchor

LS

Laminize

BT

Bentwood

OS

Open Shelf

DWR

Drawer

PS

Plaster Board

AC

Air Conditioner

SKB

Polyurethane Finish

CC

Check out table

SB

Skirtingboard

EC

Equipment

SB

Spacelock

ES

Electrical

SS

Stainless Steel

FCL

Finished Ceiling

SH

Self Height

FF

Finished Floor Level

CR

Crocker rack

MD

Mechanical Duct System

SL

Shelving

GP

General Power Outlet

FX

Failure

CODE DESCRIPTION

AC01

1x Tetra Candy handle by B&B Italia

AC02

1x Rotary tap by Vico

AP01

1x 50s Retro Style Aesthetic Range FAB20357 by Smeg

AP02

1x Fully integrated dishwasher (DW4P36) by Smeg

AP03

1x Black electric oven (FPR1404) by Smeg

AP04

1x Black monogram gas cooktop (PVA4364) by Smeg

AP05

1x WIDA 1100 Washing Machine by Miele

AP06

1x Wall Set Outdoor Gas Grill CO200

AP07

1x Series 5 90 inch (5900K) ac SLWD TV by Samsung

EO01

1x Series 1000 (5900K) ac SLWD TV by Samsung

EO02

1x Bose® 19 Walnut & copper surround sound system/Battery & Chuferr

EO03

1x Macalust 26-77 by Apple

EO04

1x Keyboard & 1x mouse/mouse by Apple

FU01

1x Teak Chair by Lyne Rouse

FU02

1x Desk chair "Flow Chair" by MDF Italia

FU03

1x Eames Mounted Wood Chair by Herman Miller (HID)

FU04

1x "Caro" (400040000) by Lyne Rouse

FU05

1x "Chetel 3 seater sofa (C1966) by Jordan

FU06

2x "Flegler" armchair (Iwalea & C) by Obolabo

FU08

1x Benson (black/gold) coffee table by Miroli

FU09

1x "Button Table" table by B&B Italia

FU10

1x Aluminium Bed Soft bed by MDF Itallia(100" x 1700W x 600H)

FU11

1x Lucie table "Xor" by Jordan

FU12

1x Mirror "Iconic" by a Chance

FU13

1x "Luce table" by Jordan

FU14

1x "Wish" bed (2000x2410mm) by Molteni & C

FU15

1x "Tulip Sofa" armchair by B&B Italia

FU16

2x "Stor" Lounge B and B Italia

FU18

8x "Erica 17" Chair B and B Italia

FU19

1x "Canasta 12" Table B and B Italia

FU20

1x "Cordoba" Table B and B Italia

FU21

3X "X&P and Paper Tote Planter by Donnyne

FU22

Kilchen lights

L01

Mothed Resistant Light Linear Antenna Lighting

L02

1x Wall mounted light "Pomier by Vico

L03

1x Bed light by Touching Space

L04

1x Pendant light "Jas perant" light by Lyne Rouse

L07

1x Artists light "Mobile Chandelier" by MichaelAnastasiades

L08

1x "Mama" floor lamp by Lyne Rouse

L09

1x "Akalie" (380cm H Black & gold) table lamp Parachina

MA01

Oak Volcano Floorboard Floor plan by Malli

MA02

Floor Finish Concrete

MA03

Pencil table by Laminata by Polysine jersey finish

MA04

"Tempest" Woodgrain Veneer by Nucleon jersey finish

MA05

Domino Polyurethane with Dulux polyure finish

MA06

Naurot Wall Finish paint/gold

MA07

Black "Calista" Nurot engineered stone by Cassiarstone

MA08

Brunelton Brutto Laminata by Laminata Kickboard

MA09

Demorcel Concrete (600x600) by Tiedout Tie Finish

MA11

Forest Summit Timber Look Mail Brown 150x60 by Tie Clout tile finish

MA12

White Spot Resistant Concrete Look 600x600 by Tie Clout tile finish

MA14

Marble Concrete Look Subway by Tiedout by Tie Clout tile finish

MA15

Hubert Sener engineered stone by Cassiarstone

MA16

"Calista Medium" solid stone by Cassiarstone

MA19

Steel Plate with wall finish stair stringer

MA20

Gloss wood handrail stair handrail

MA21

Glossing treatment glass finish

MA22

Marminne Carragee jersey finish

MA23

Stainless Steel Standoff with Black Wax Finish

MA24

Stainless Steel Handrail Standoff by Black Wax Finish

MA26

On/enhanced external stone by Dakton

MA27

Marble Solid Wood

MA28

Mirco Solid Wood

MA29

Exterior Mirror (3120x1240) by Rognerstell

MA30

Exterior Mirror Fukaasua Outlet Concrete (32548) by Rognerstell

MA33

Telet wall Fung Zero 200 (21416) by Rogler Seller

MA35

3x Wall slim slim small corner Ribbon 210x300 by Rogler Seller

MA36

3x Telet wall hand wall-mounted Glass (30447) by Hildekay

MA37

3x Paper holder (300384) by Mili

MA38

1x Round button (CEX2100) by Freance


SA01

1x Tap Mylitta Chrome by Frake




SA02

2x Towel rack (3000

Revisions			Do not scale drawings. Use figured dimensions only. Check and verify levels and dimensions on site prior to commencement of any work, the preparation of drawings or the fabrication of components. This drawing is copyright and can not be reproduced without written consent.	Client Marion & Will Baker	True North	Billy Blue College of Design 46-52 Mountain Street, Ultimo, NSW 2007, Australia +61 (0)2 9999 9999 BILLY BLUE COLLEGE OF DESIGN™ TORRENS UNIVERSITY AUSTRALIA LAUREATE INTERNATIONAL UNIVERSITIES	Project IDR304A Assessment Brief 2 545/46 Baywater Drive, Wentworth Point, NSW, 2127 Project number 19.001	Drawing Title North Elevation	Scale 1:50	Drawing No A10	Issue A
No	Date	Description						Ver. App'd	Date 28.08.2019		
01	28.08.2019	CONSTRUCTION DRAWINGS						XX App'd			
Drawn by VS											

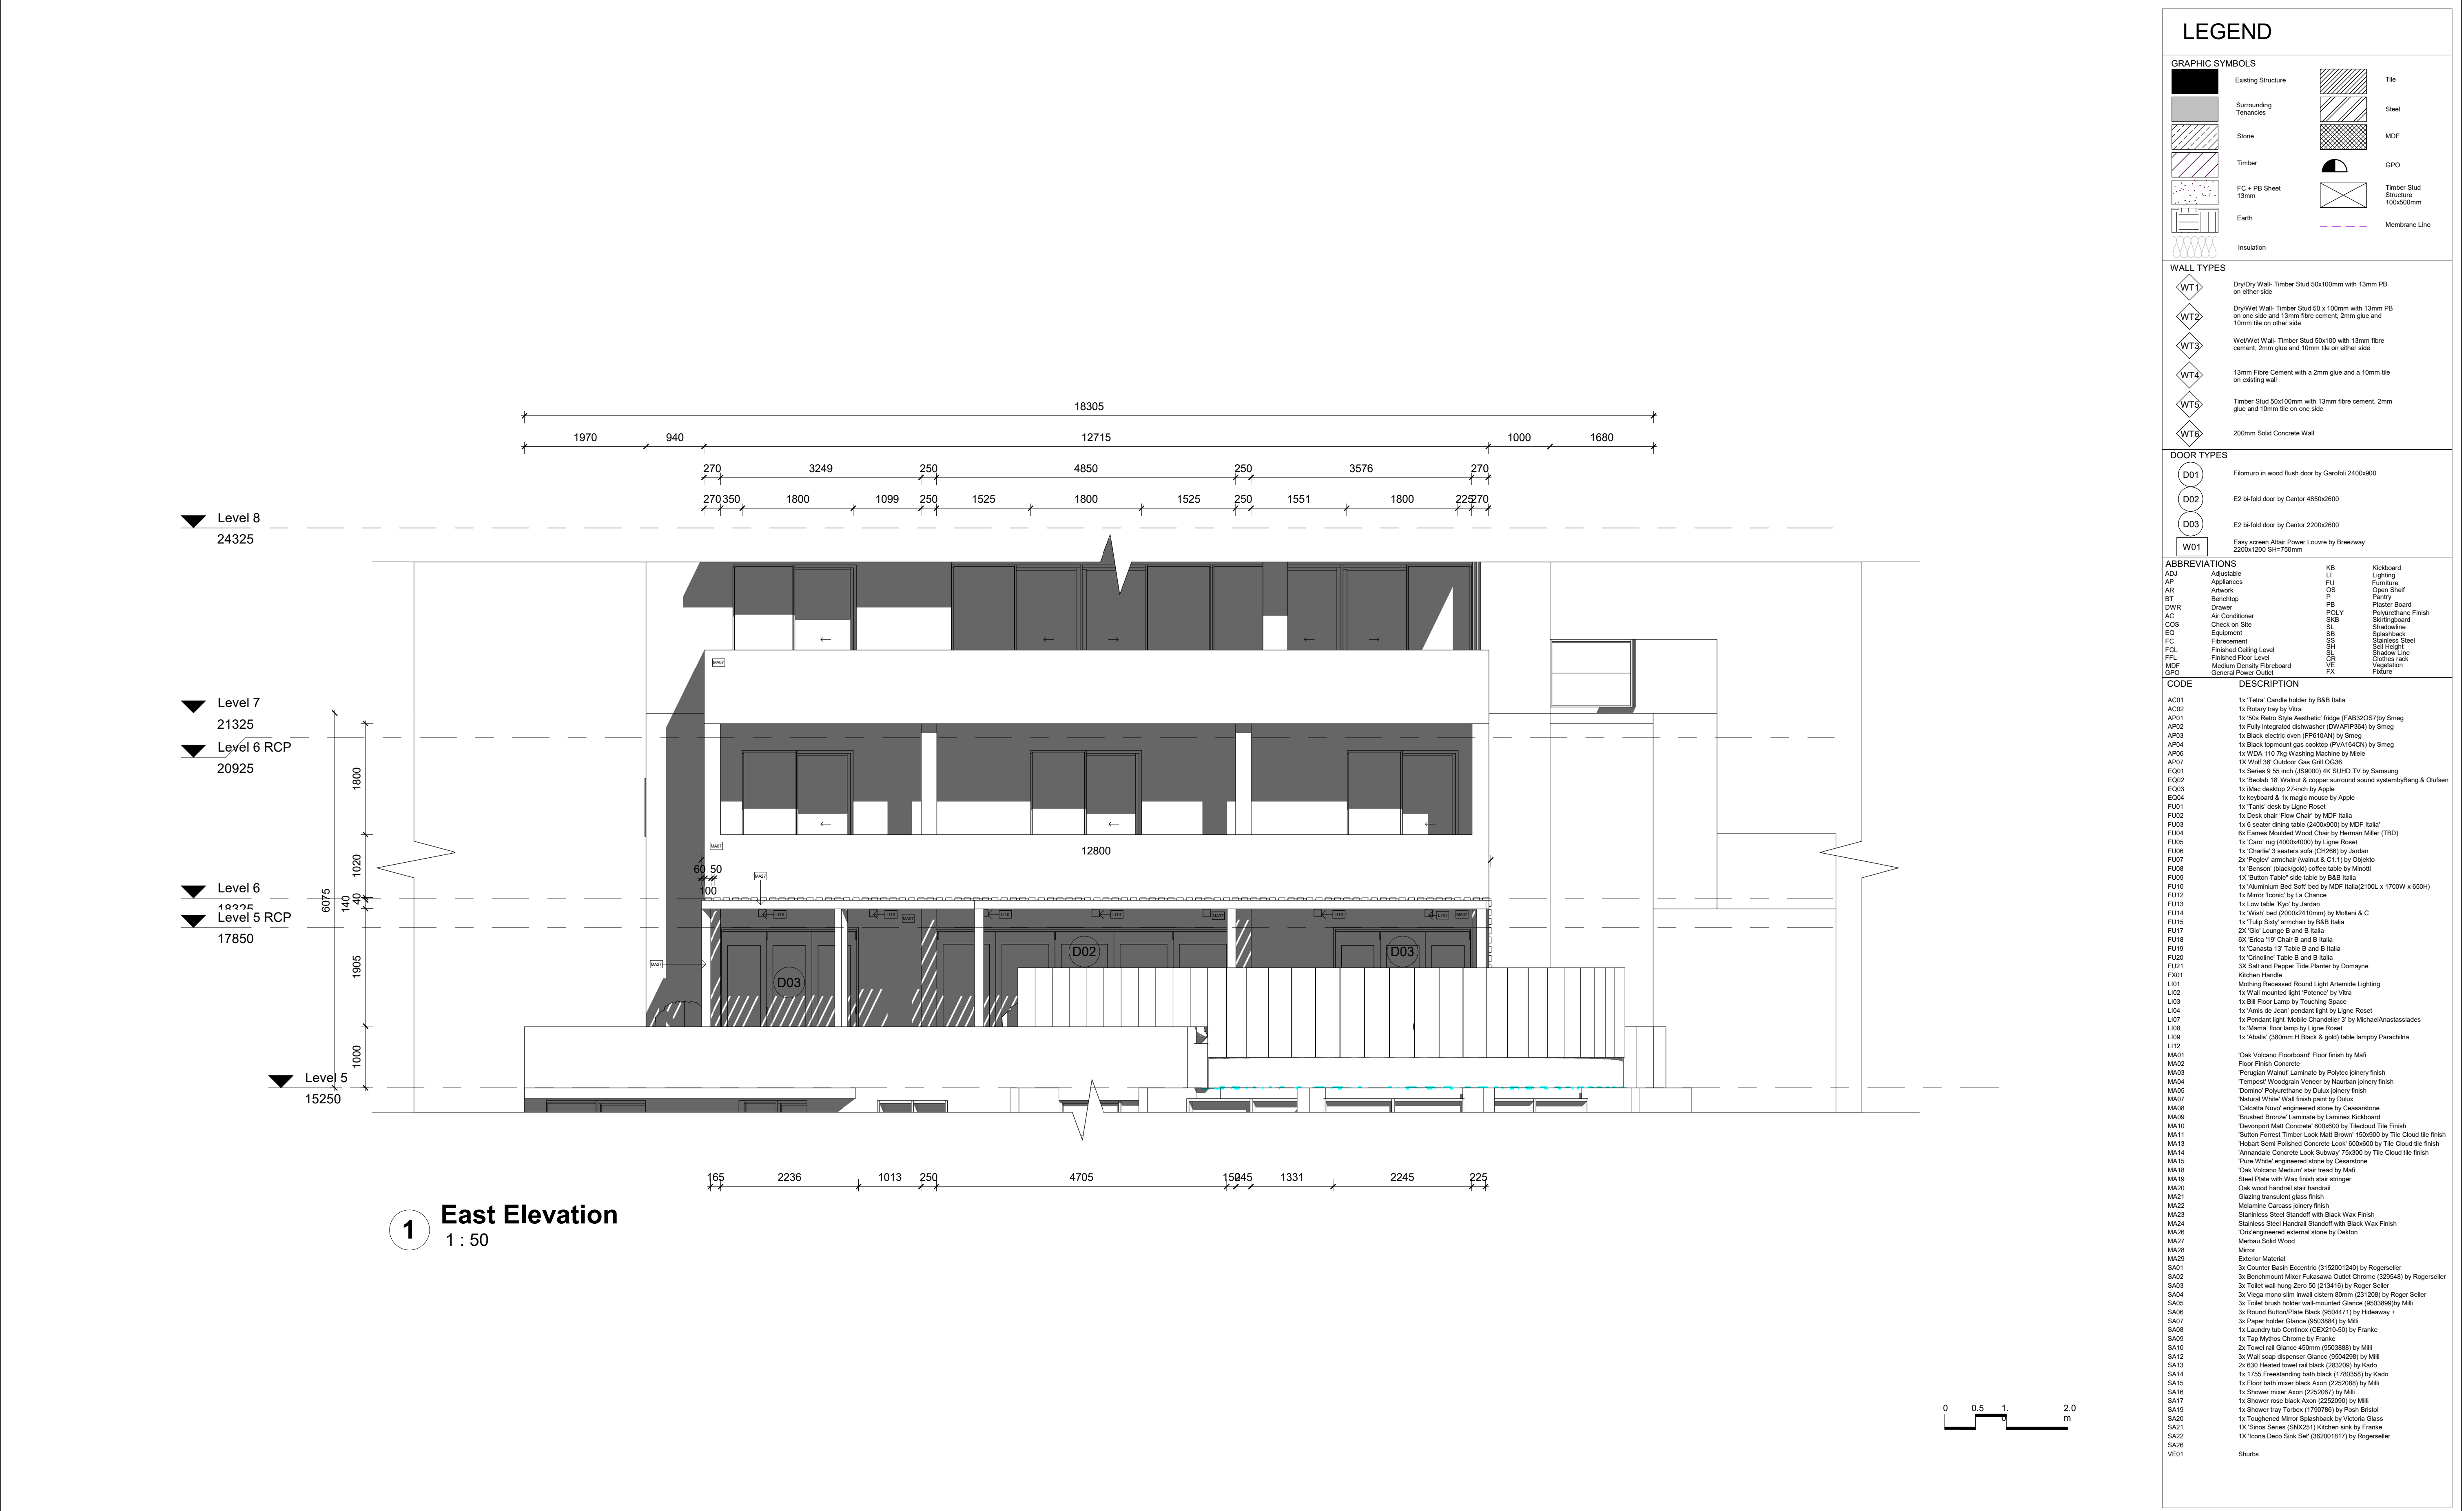

Revisions			Do not scale drawings. Use figured dimensions only. Check and verify levels and dimensions on site prior to commencement of any work, the preparation of drawings or the fabrication of components. This drawing is copyright and can not be reproduced without written consent.	Client Marion & Will Baker	True North	Billy Blue College of Design 46-52 Mountain Street, Ultimo, NSW 2007, Australia +61 (0)2 9999 9999	Project IDR304A Assessment Brief 2 545/46 Baywater Drive, Wentworth Point, NSW, 2127 Project number 19.001	Drawing Title East elevavtion Drawing Status CONSTRUCTION DRAWING NOT FOR CONSTRUCTION	Scale 1:50 Date 28.08.2019 Drawn by VS	Drawing No A11 Issue A
No	Date	Description								
01	28.08.2019	CONSTRUCTION DRAWINGS	Ver.	App'd						
			XX	App'd						

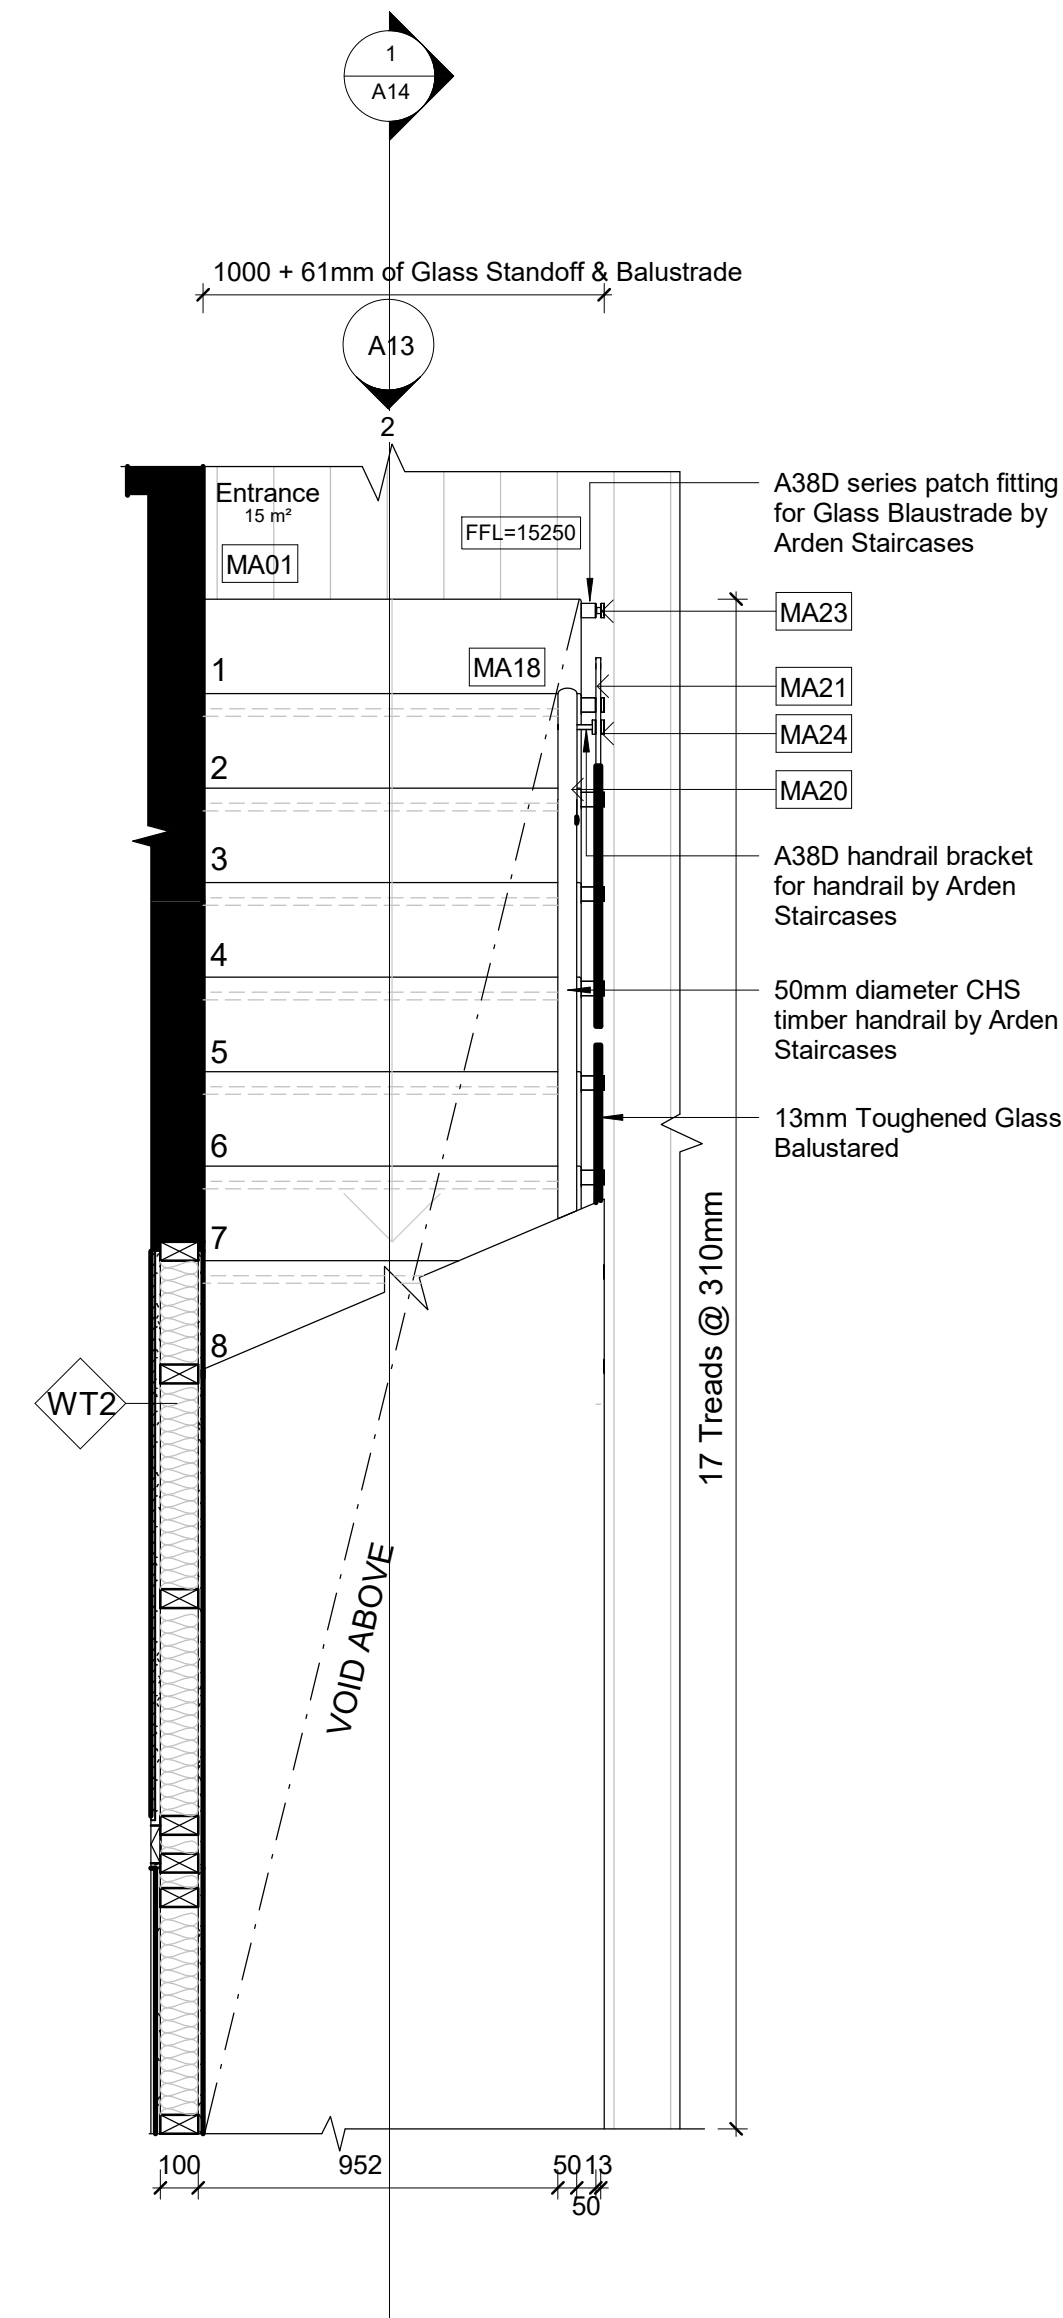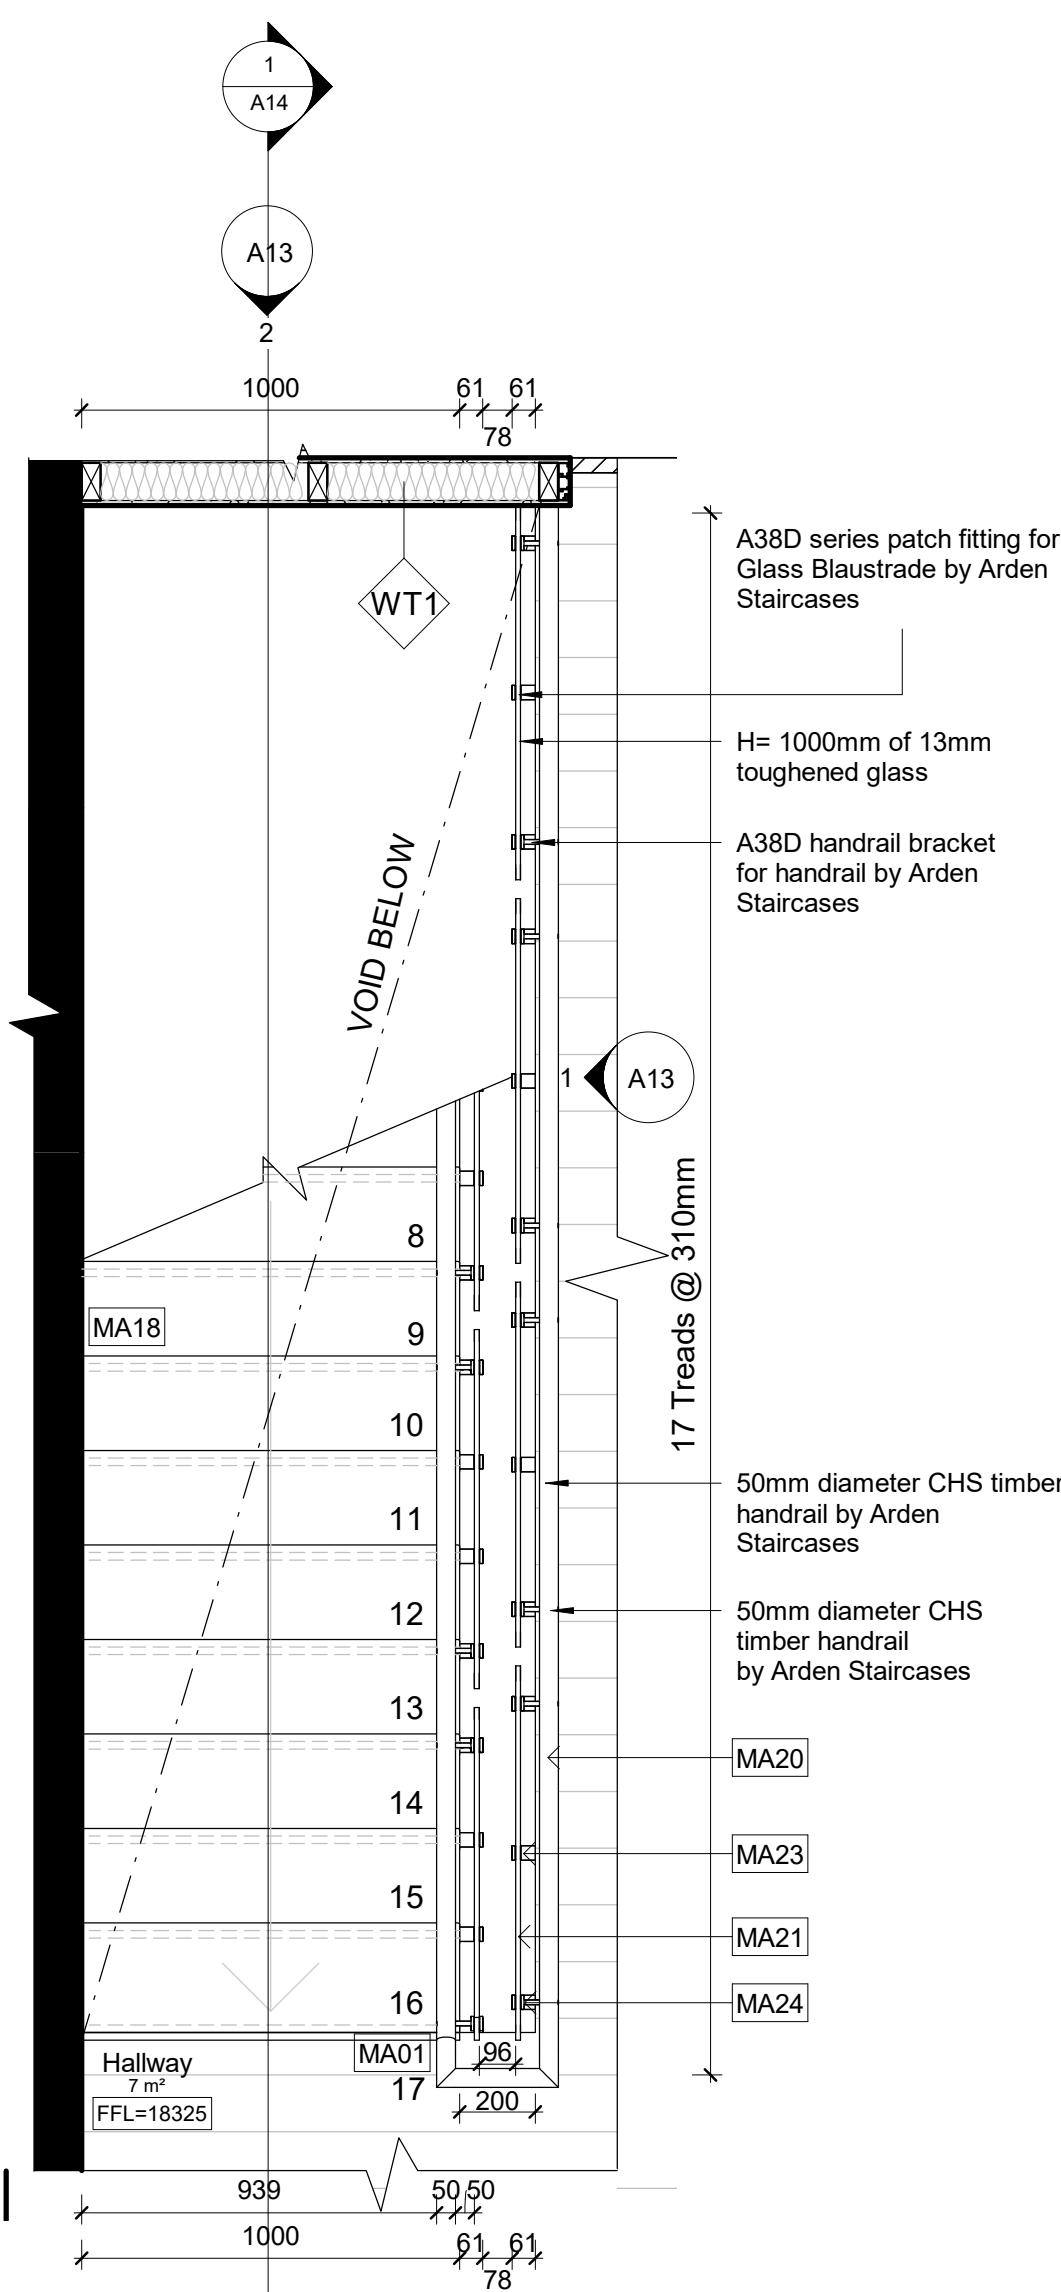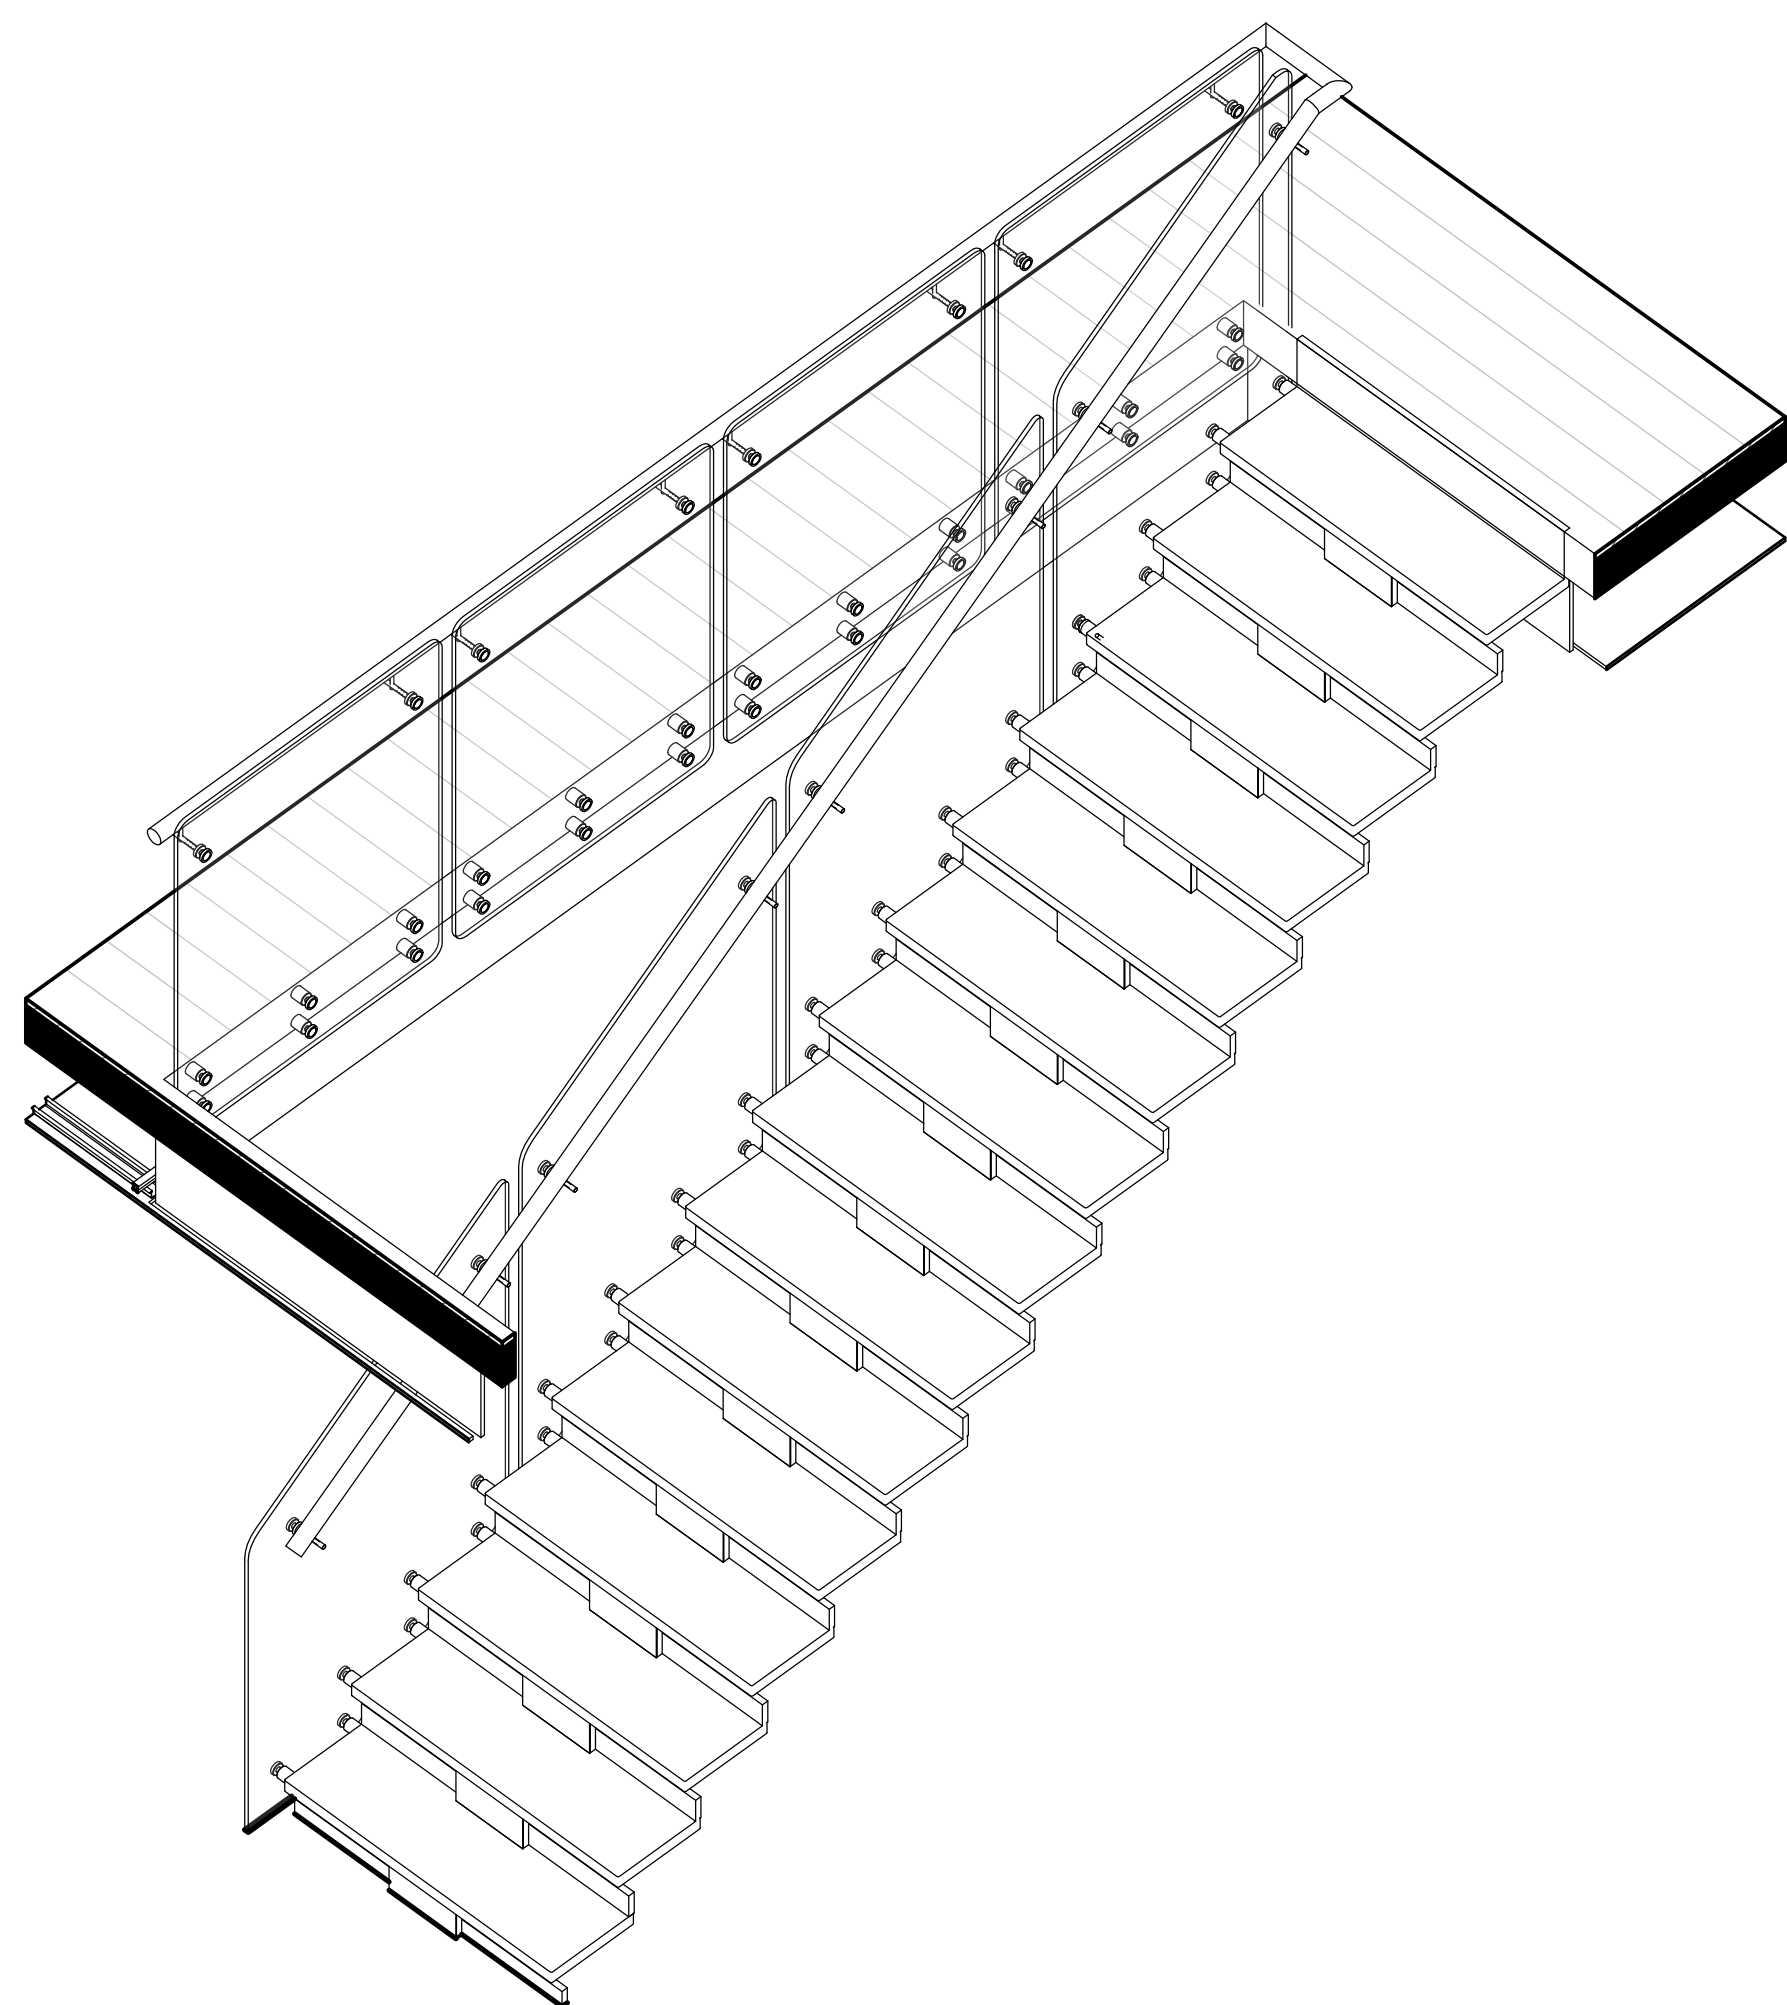

LEGEND

GRAPHIC SYMBOLS

Existing Structure

Tile

Surrounding Terraces

Steel

Stone

MDF

Timber

GPO

FC + PB Sheet 13mm

Timber Sub Structure 100x500mm

Earth

Membrane Line

Insulation

WALL TYPES

WT1

DryWall Wall- Timber Sub 50x100mm with 13mm PB on either side

WT2

DryWall Wall- Timber Sub 50 x 100mm with 13mm PB on one side and 13mm fibre cement, 20mm glue and 10mm tile on the other side

WT3

WeetWall Wall- Timber Sub 50x100 with 15mm fibre cement, 2mm glue and 10mm tile on the other side

WT4

13mm Fibre Cement with a 2mm glue and a 10mm tile on existing wall

WT5

Timber Sub 50x100mm with 15mm fibre cement, 2mm glue and 10mm tile on one side

WT6

200mm Solid Concrete Wall

DOOR TYPES

D01

Fluorure in wood flush door by Centar 240x90x0

D02

E2 Half door by Centar 485x260x0

D03

E2 Half door by Centar 220x260x0

W01

Easy screen Alut Power Louvers by Brezevay 2300x1200 50x125mm

ABBREVIATIONS

ADJ

Adjustable

KB

Kitchenboard

ADU

Adjustable

LI

Lighting

AP

Appliances

FLU

Furniture

AR

Archwork

CS

Open Shelf

BB

Benchtop

PS

Plantry

DNR

Down

PB

Plyster Board

AC

Air Conditioner

POLY

Polyethylene Finish

COS

Check on Site

SL

Shelvingboard

EC

Equipment

SB

Shelvingboard

FC

Fibre Cement

SS

Stainless Steel

FCL

Finished Ceiling Line

SH

Shelf Height

FFL

Finished Floor Level

SH

Shelf Height

FMD

Medium Density Fibreboard

CS

Cupboard

GPO

General Power Outlet

FX

Failure

CODE

AC01

1x Tetra Canide handle by B&B Italia

AC02

1x Rotary bar by Vico

AP01

1x 50s Retro Style Aesthetic Range (FAB2035) By Smeg

AP02

1x Fully integrated dishwasher (W46P364) By Smeg

AP03

1x Black electric oven (FPR160N) By Smeg

AP04

1x Black integrated gas cooktop (PWA164N) By Smeg

AP05

1x WIDA 110W Washing Machine by Miele

AP06

1x Desivel 19 Walnut & copperwood sound system/Battery & Bluetooth

EO01

1x Series 5 8 inch (85900K) ac SLWD TV by Samsung

EO02

1x 19" Walnut & copperwood sound system/Battery & Bluetooth

EO03

1x Macal deck 27 inch by Apple

EO04

1x Keyboard & 1 magic mouse by Apple

FU01

1x Teak Chair by Lyne Rope

FU02

1x Desk chair "Flow Chair" by MDF Italia

FU03

1x Eames Moulded Wood Chair by Herman Miller (HID)

FU04

1x Eames Moulded Wood Chair by Herman Miller (HID)

FU05

1x Carlo (no 3 seater sofa) by Lyne Rope

FU06

1x Chetel 3 seater sofa (Ch066) by Jorden

FU07

2x Pajero armchair (Jwvala & C) by Oskio

FU08

1x Benson (black/pack) coffee table by Miroli

FU09

1x X Button Table "size table by the wall"

FU10

1x Aluminium Bed Soft bed by MDF Italia(100" x 1700" x 650H)

FU11

1x Lucie table by Jorden

FU12

1x Mirror (iron) by La Chanson

FU13

1x Lucie table by Jorden

FU14

1x Wish bed (2000x2410mm) by Moleni & C

FU15

1x Tulip Stool armchair by B&B Italia

FU16

2x Soft Lounge B and B Italia

FU17

8x Erica 19" Chair B and B Italia

FU18

1x Canasta 12" Table B and B Italia

FU19

1x Canasta 12" Table B and B Italia

FU20

3X SXK and Pepper Table Planter by Donayme

FU21

Kohlen table

L01

Mothed Resistant Light Linear Led Lighting

L02

1x Teak Chair by Lyne Rope

L03

1x Well mounted light. Potentier by Vico

L04

1x Bar stool by Touching Space

L05

1x Aerial Jet pendant light by Lyne Rope

L06

1x Pendants light Model "Chandelier" by MichaelAnastasiades

L07

1x Marble Floor lamp by Lyne Rope

L08

1x Oakie (380cm H Black & gold) table lamp Parachina

L09

Kohlen table

MA01

1x Acacia Floorboard Floor finish by Maffi

MA02

Floor Finish Concrete

MA03

Pencil table by Laminata by Puckton jasper finish

MA04

Tempest Woodgrain Veneer by Nucleon jasper finish

MA05

Diamond Polyurethane with Dulux polyure finish

MA06

Natural Walnut Finish patch by Dulux

MA07

Calacatta Nuvo/ engineered stone by Caesarstone

MA08

Brushed Bronze Laminata by Laminata Klobbard

MA09

Derwent Matt Concrete (600x600) by The Clouds Tile Finish

MA10

Softest Forest Timber Look Matt Brown (50x500) by The Tile Cloud finish

MA11

White Spot Resistant Concrete Look (600x600) by The Clouds tile finish

MA12

Anticratic Tiles Look Subway by The Clouds tile finish

MA13

Polished White engineered stone by Caesarstone

MA14

Polished White engineered stone by Caesarstone

D03

E2 Half door by Centar 220x260x0

W01

Easy screen Alut Power Louvers by Brezevay 2300x1200 50x125mm

</

Revisions			Do not scale drawings. Use figured dimensions only. Check and verify levels and dimensions on site prior to commencement of any work, the preparation of drawings or the fabrication of components. This drawing is copyright and can not be reproduced without written consent.	Client Marion & Will Baker	True North 	Billy Blue College of Design 46-52 Mountain Street, Ultimo, NSW 2007, Australia +61 (0)2 9999 9999   	Project IDR304A Assessment Brief 2 545/46 Baywater Drive, Wentworth Point, NSW, 2127 Project number 19.001	Drawing Title Stair lower & upper plans, Isometric Drawing Status CONSTRUCTION DRAWING NOT FOR CONSTRUCTION	Scale	Drawing No	Issue	
No	Date	Description							Ver. App'd	1:20	A12	A
01	28.08.2019	CONSTRUCTION DRAWINGS							XX App'd	Date	28.08.2019	Drawn by VS






Scale	Drawing No	Issue
1:20	A13	A
Date	28.08.2019	
Drawn by	VS	



Scale	Drawing No	Issue
1:20, 1:5	A14	A
Date	28.08.2019	
Drawn by	VS	

Scale	Drawing No	Issue
1:20, 1:5	A14	A
Date	28.08.2019	
Drawn by	VS	

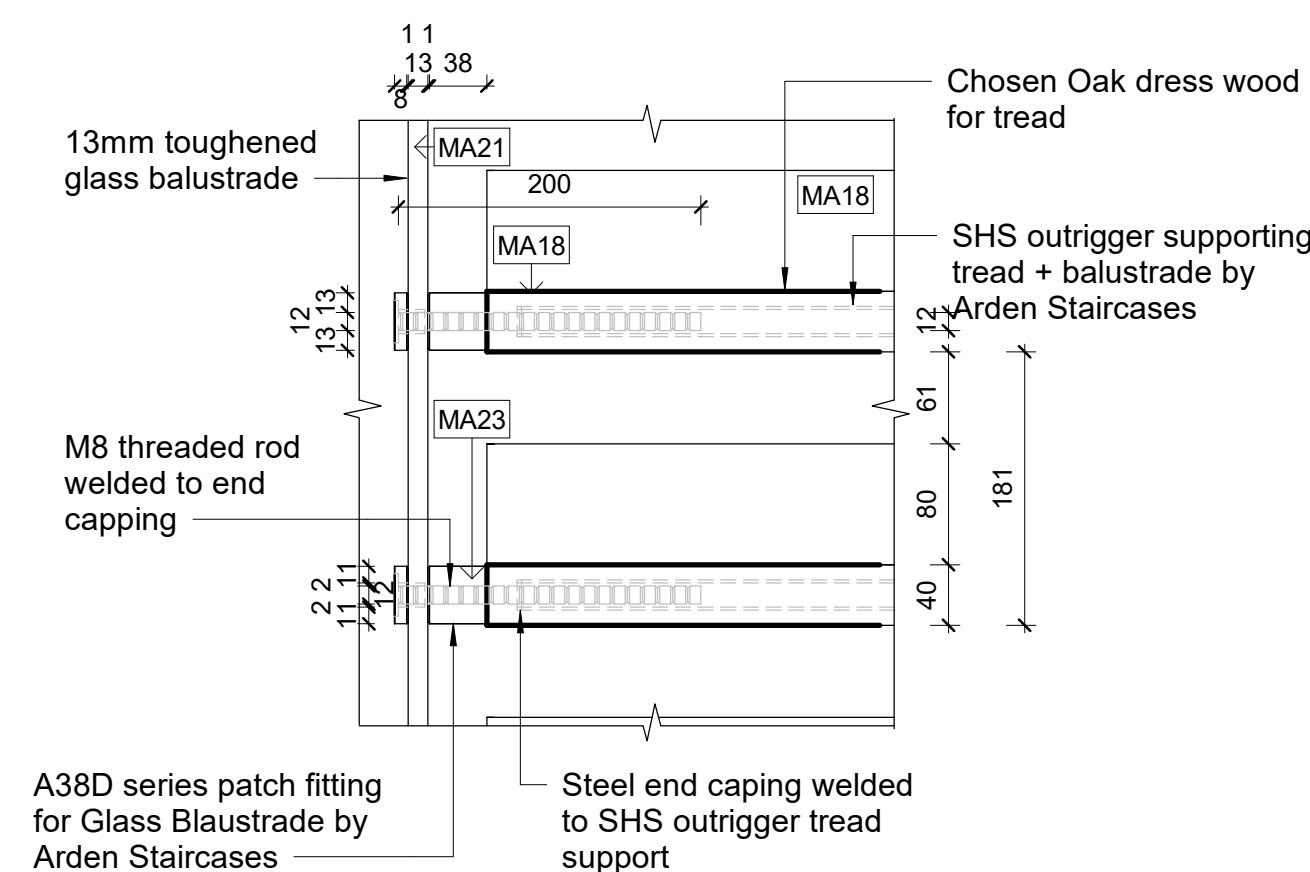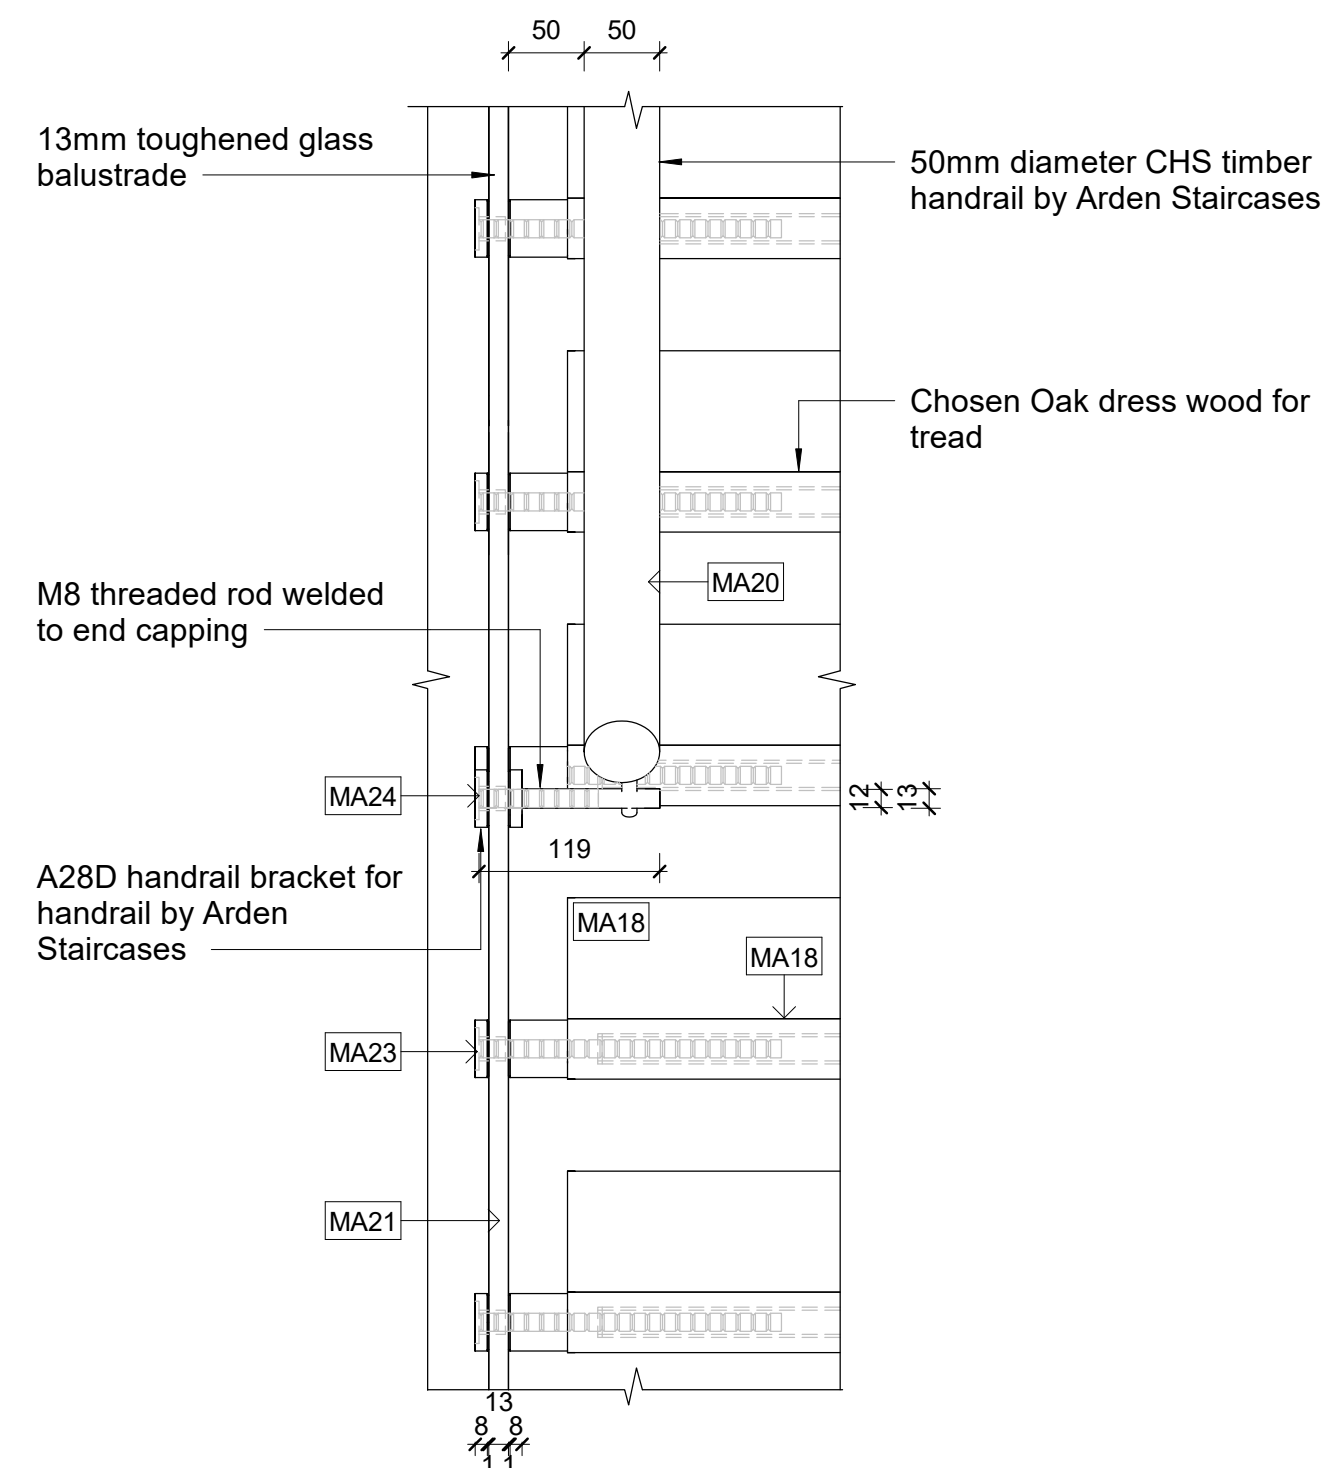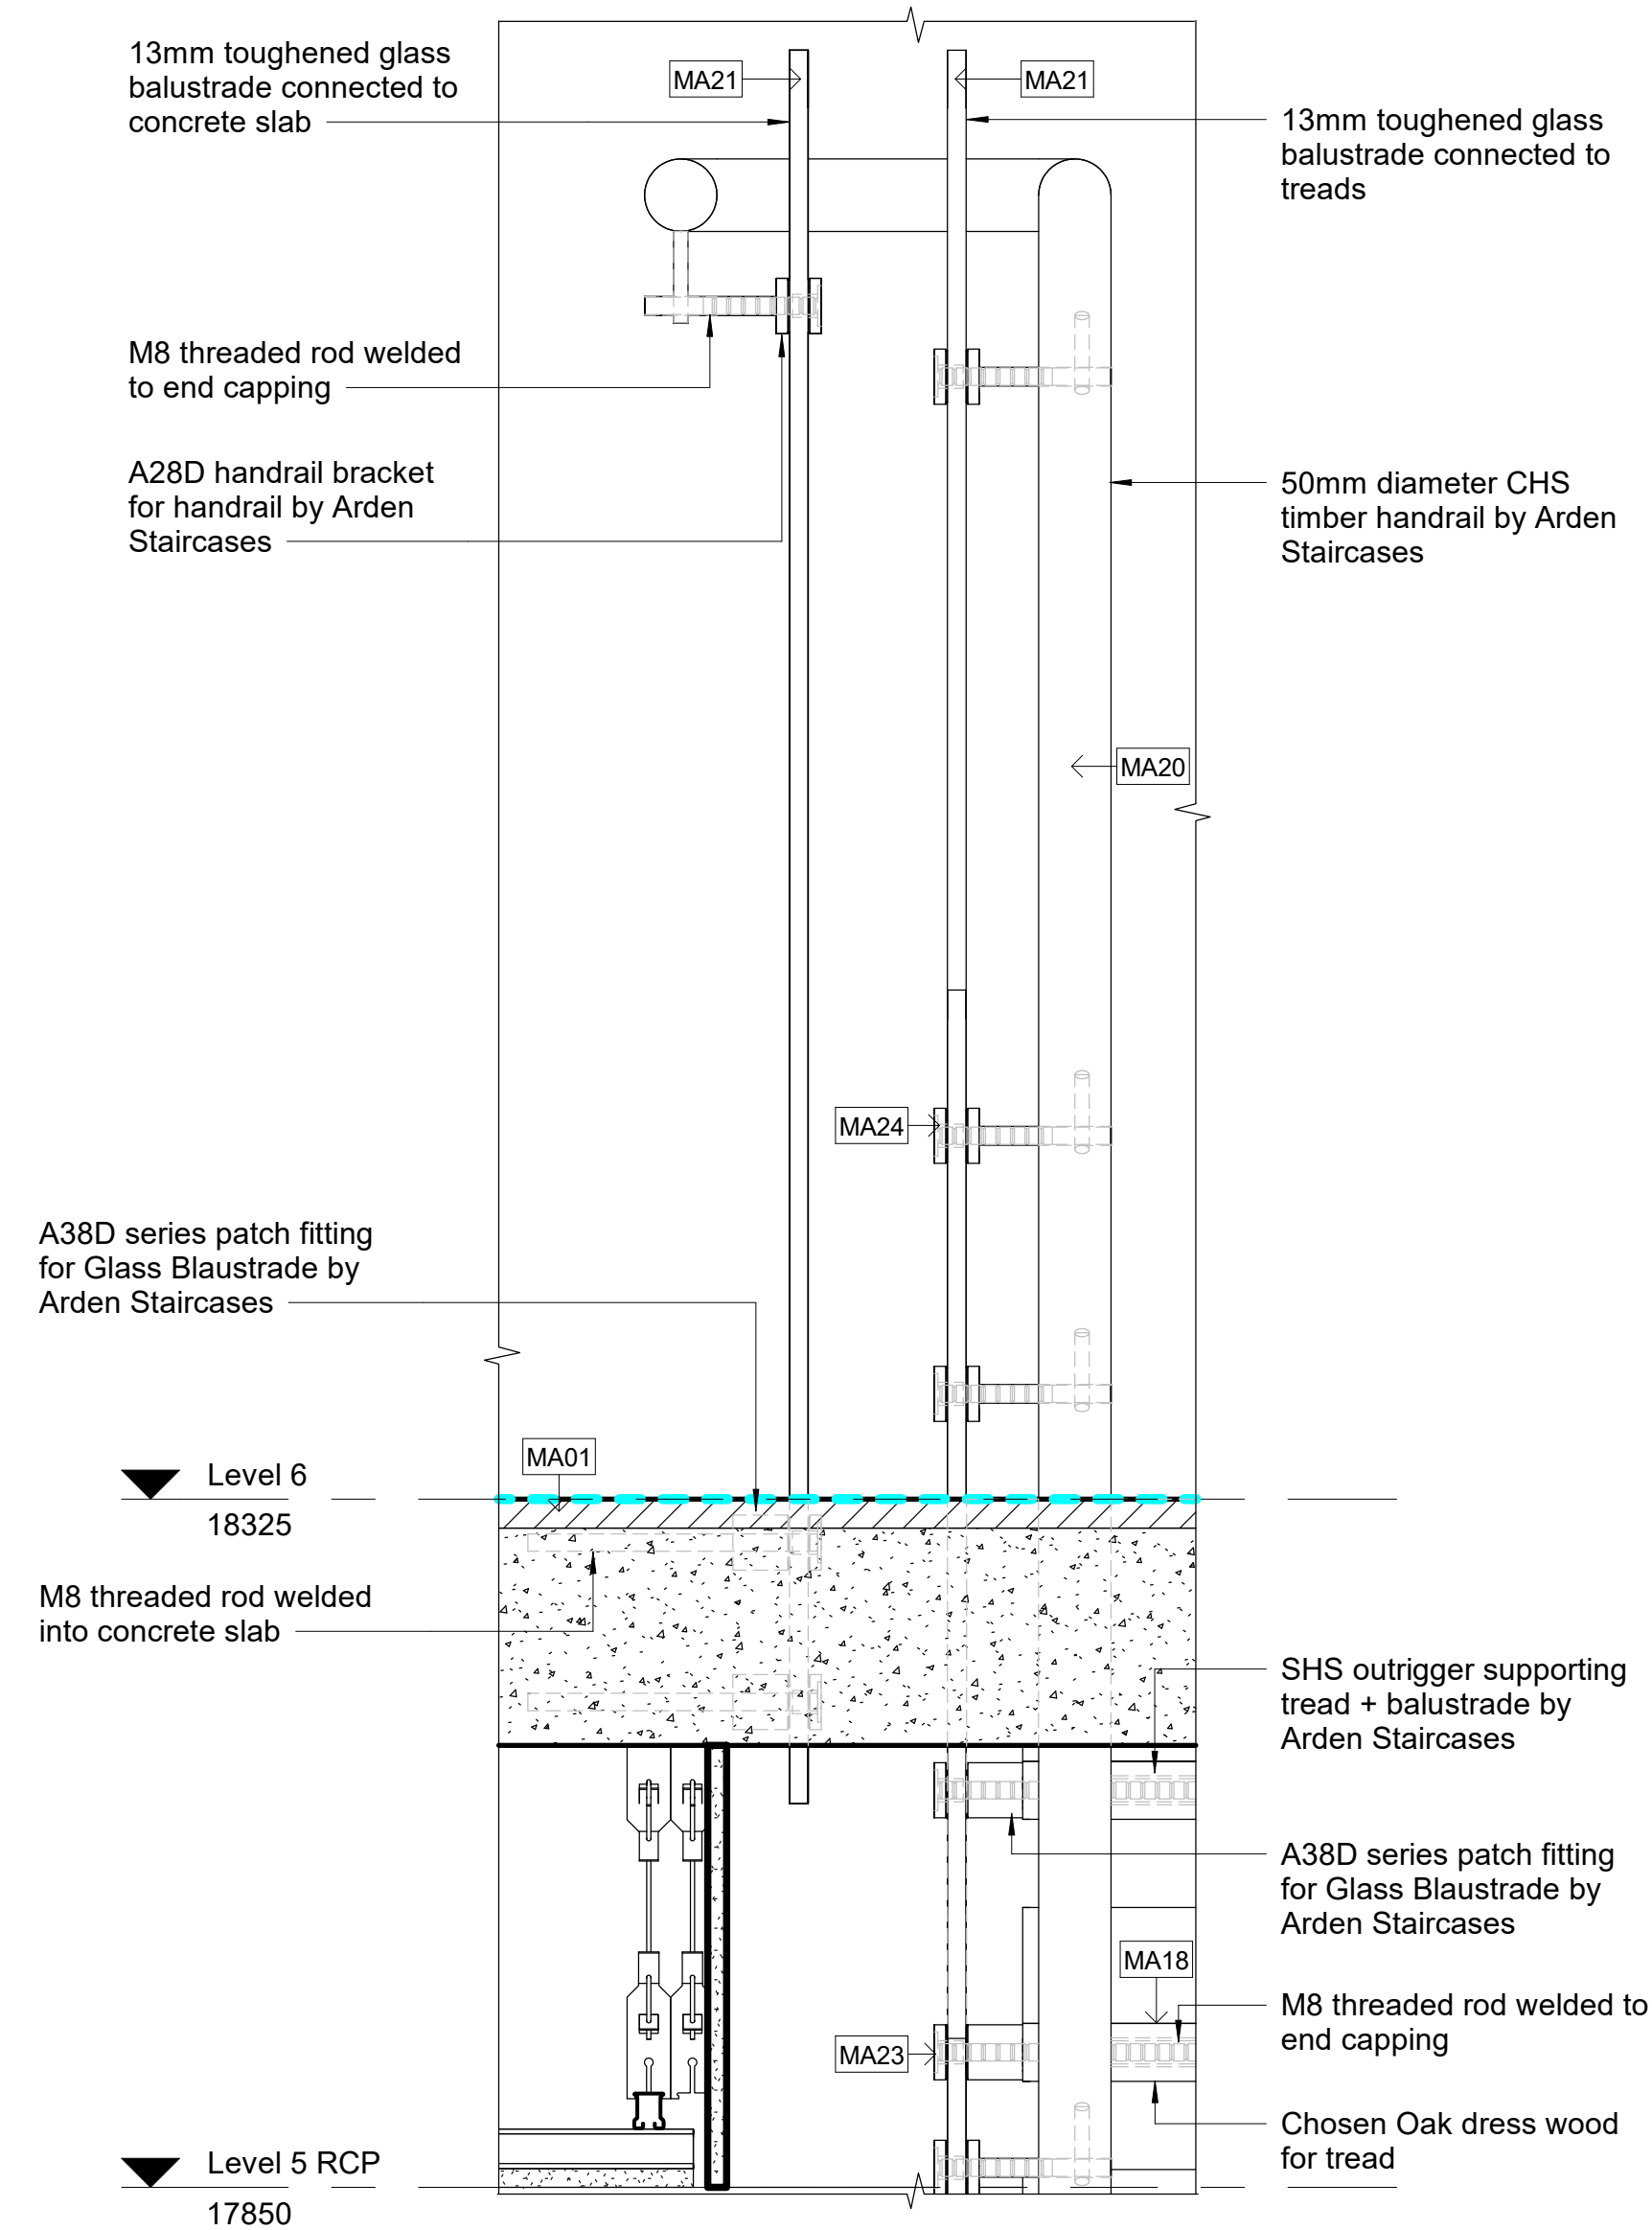

LEGEND

GRAPHIC SYMBOLS

Existing Structure

Surrounding Structure

Stone

Timber

12" x 19" PB Sheet

Earth

Insulation

Tie

Steel

MDF

GPO

Timber Stud Structure 100x500mm

Membrane Line

WALL TYPES

WT1

Dry/Dry Wall- Timber Stud 50x100mm with 13mm PB on either side

WT2

Dry/Wet Wall- Timber Stud 50 x 100mm with 13mm PB on one side and 13mm fibre cement, 2mm glue and 10mm tile on the other side

WT3

Wet/Wet Wall- Timber Stud 50x100 with 13mm fibre cement, 2mm glue and 10mm tile on either side

WT4

13mm Fibre Cement with a 2mm glue and a 10mm tile on existing wall

WT5

Timber Stud 50x100mm with 13mm fibre cement, 2mm glue and 10mm tile on one side

WT6

200mm Solid Concrete Wall

DOOR TYPES

D01

Floormat in wood flush door by Garofa 240x600

D02

E2 bi-fold door by Centor 4850x2600

D03

E2 bi-fold door by Centor 2200x2600

W01

Easy screen Alu Power Louver by Brewezy 2200x1200 Slat 60mm

ABBREVIATIONS

ADJ

Adjustable

AR

Architrave

AP

Appliances

AW

Architrave

BCR

Bencher

DW

Drawer

AC

Air Conditioner

CS

Check

CS

Check

EC

Equipment

FC

Fibre Cement

FCL

Finished Ceiling

FPL

Finished Floor

MDP

Medium Density Fibreboard

GPO

General Power Outlet

KB

Kitchenboard

LI

Lighting

LS

Larder

LO

Open Shelf

PA

Plaster Board

PF

Polyurethane Finish

PS

Skirtingboard

SB

Shallowboard

SH

Shelf

SH

Shelf

SH

Revisions			Do not scale drawings. Use figured dimensions only. Check and verify levels and dimensions on site prior to commencement of any work, the preparation of drawings or the fabrication of components. This drawing is copyright and can not be reproduced without written consent.	Client Marion & Will Baker	True North	Billy Blue College of Design 46-52 Mountain Street, Ultimo, NSW 2007, Australia +61 (0)2 9999 9999  BILLY BLUE COLLEGE OF DESIGN  TORRENS UNIVERSITY AUSTRALIA  LAUREATE INTERNATIONAL UNIVERSITIES	Project IDR304A Assessment Brief 2 545/46 Baywater Drive, Wentworth Point, NSW, 2127 Project number 19.001	Drawing Title Handrail Detail Drawing Status CONSTRUCTION DRAWING NOT FOR CONSTRUCTION	Scale	Drawing No	Issue		
No	Date	Description							Ver.	App'd	1:5	A15	A
01	28.08.2019	CONSTRUCTION DRAWINGS							XX	App'd	Date	28.08.2019	Drawn by

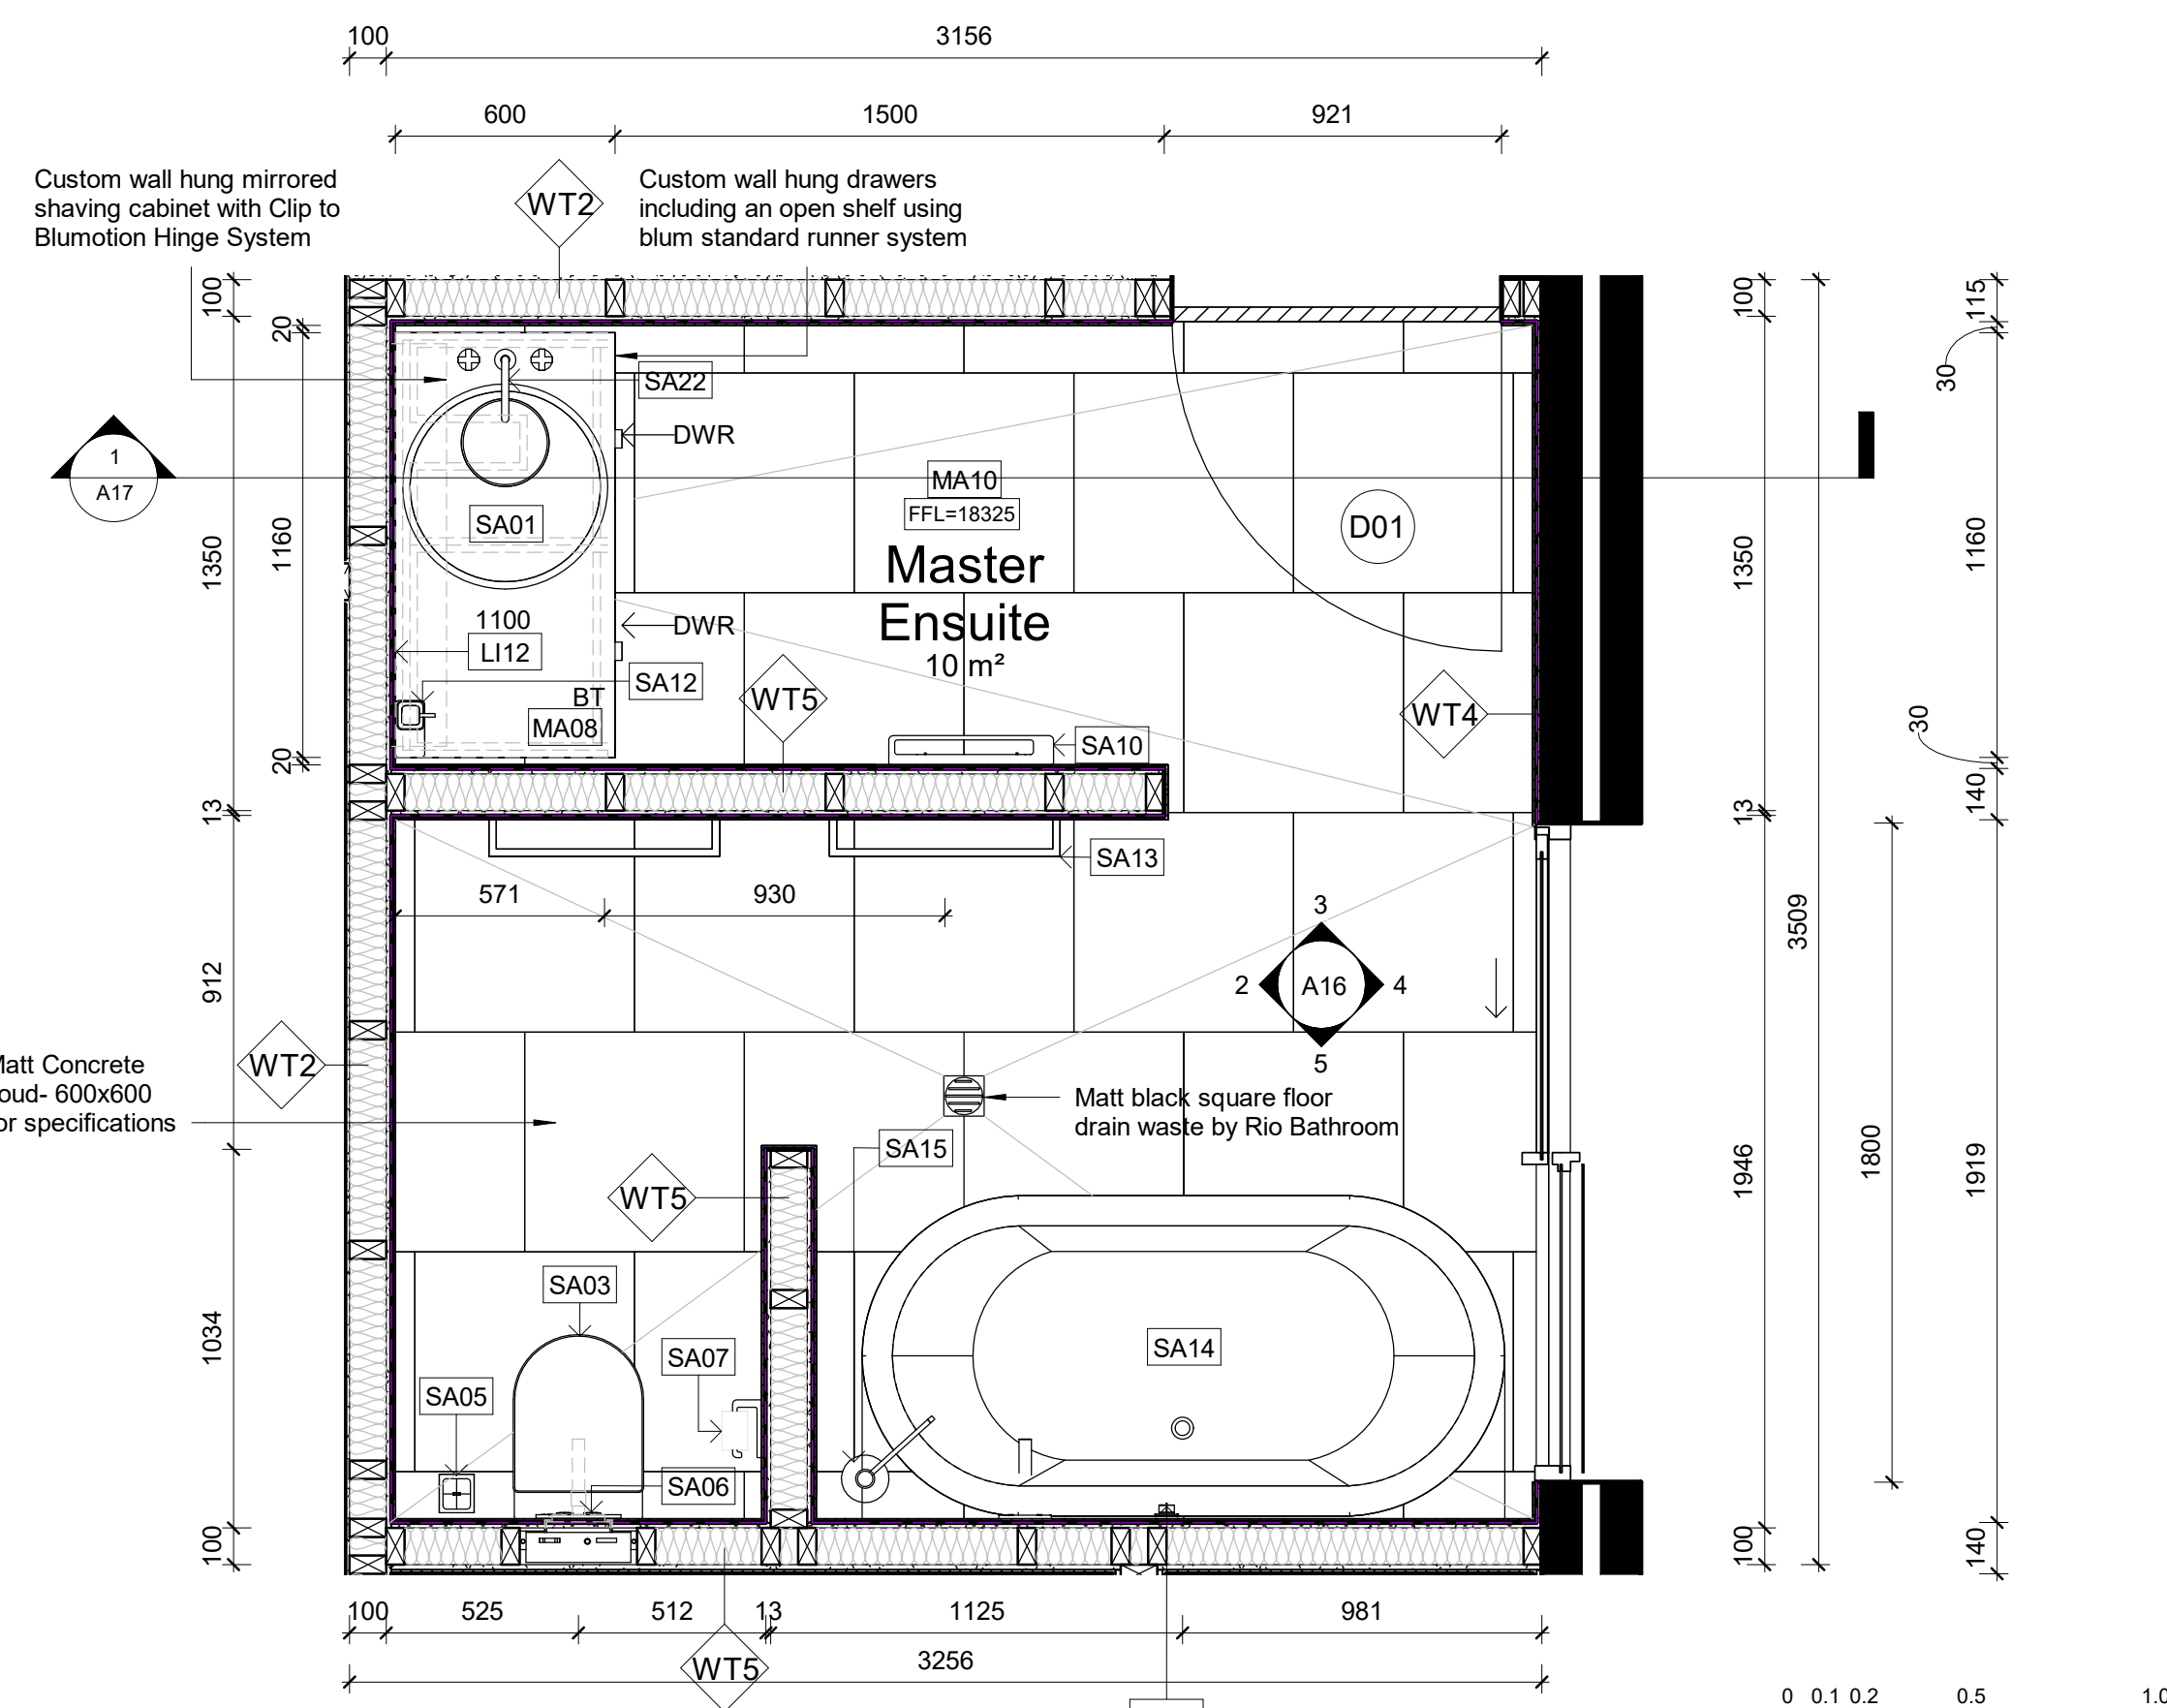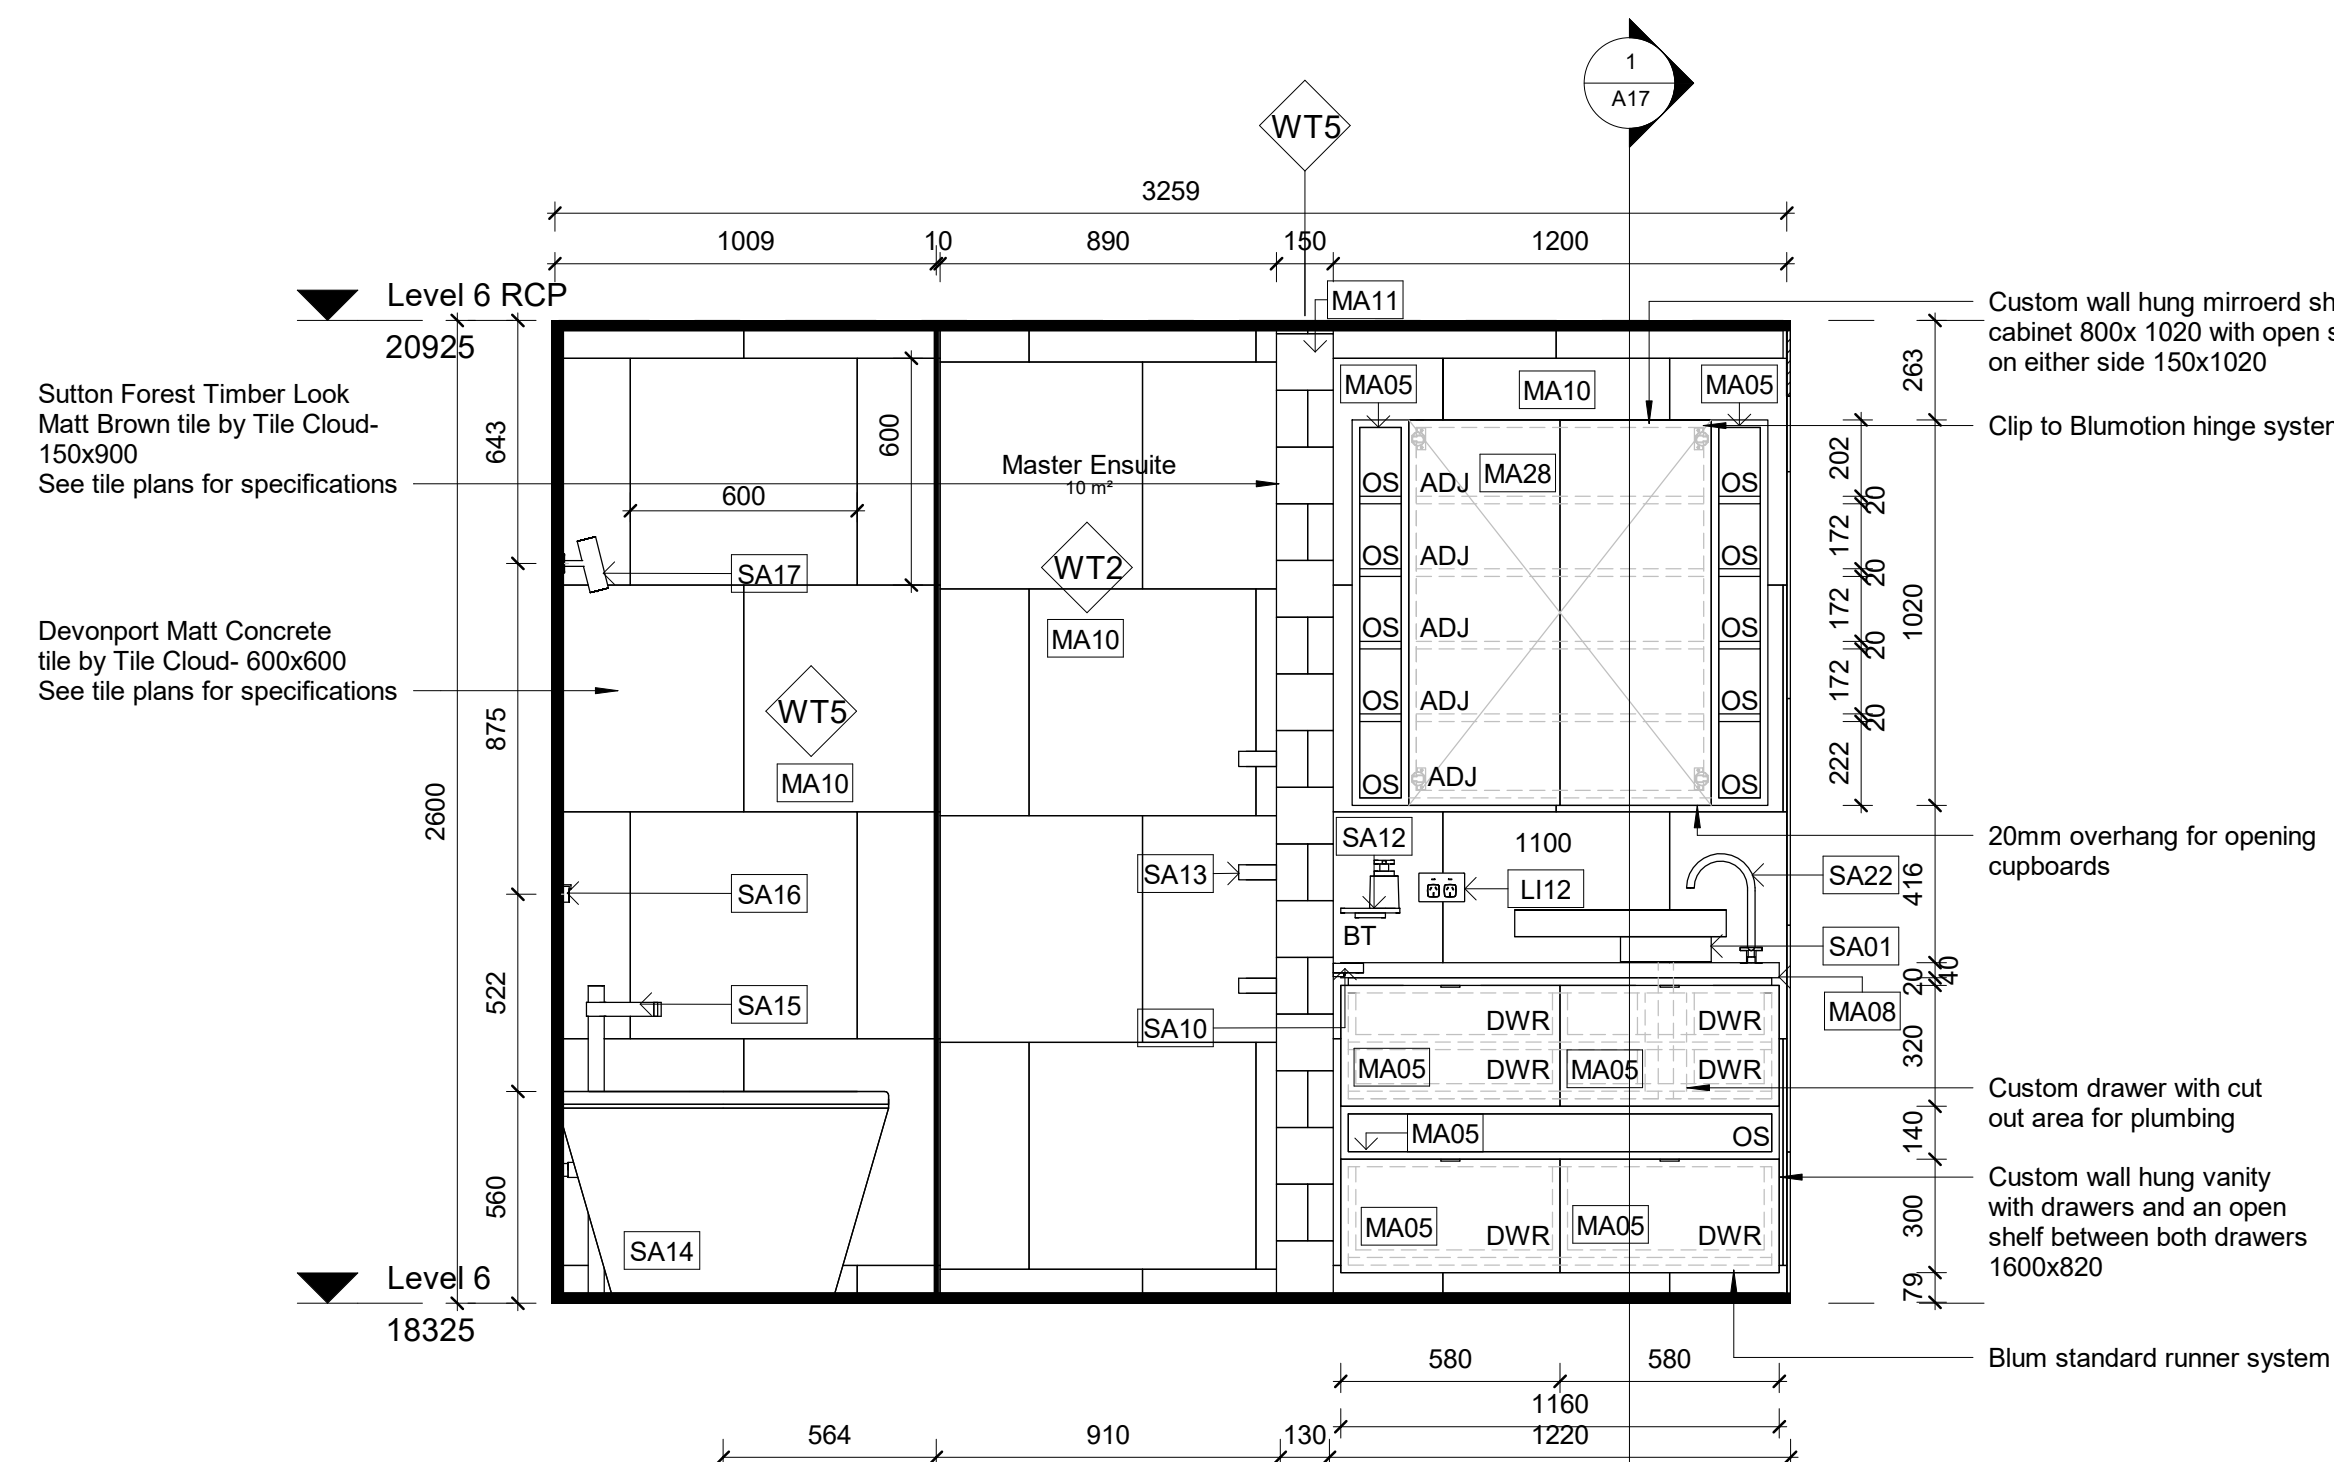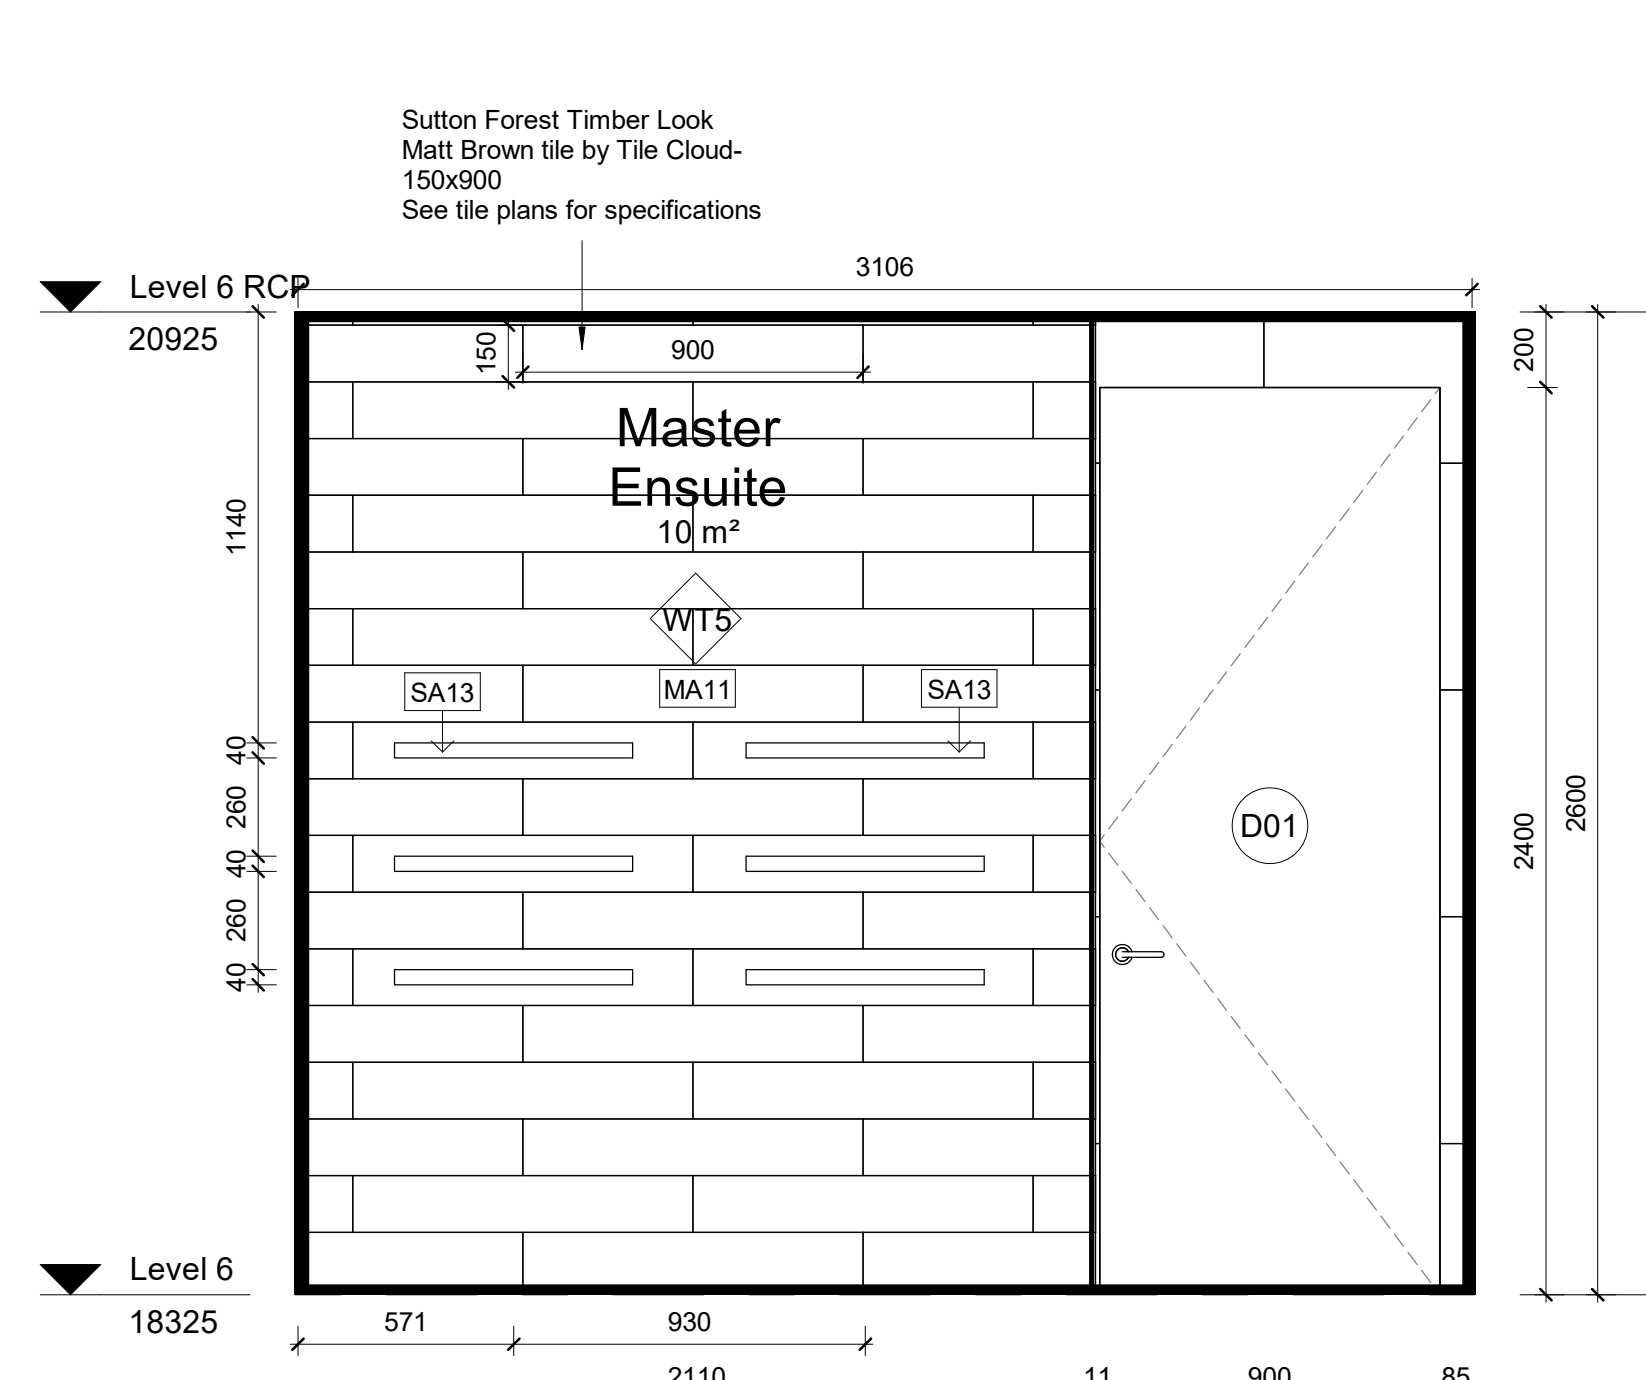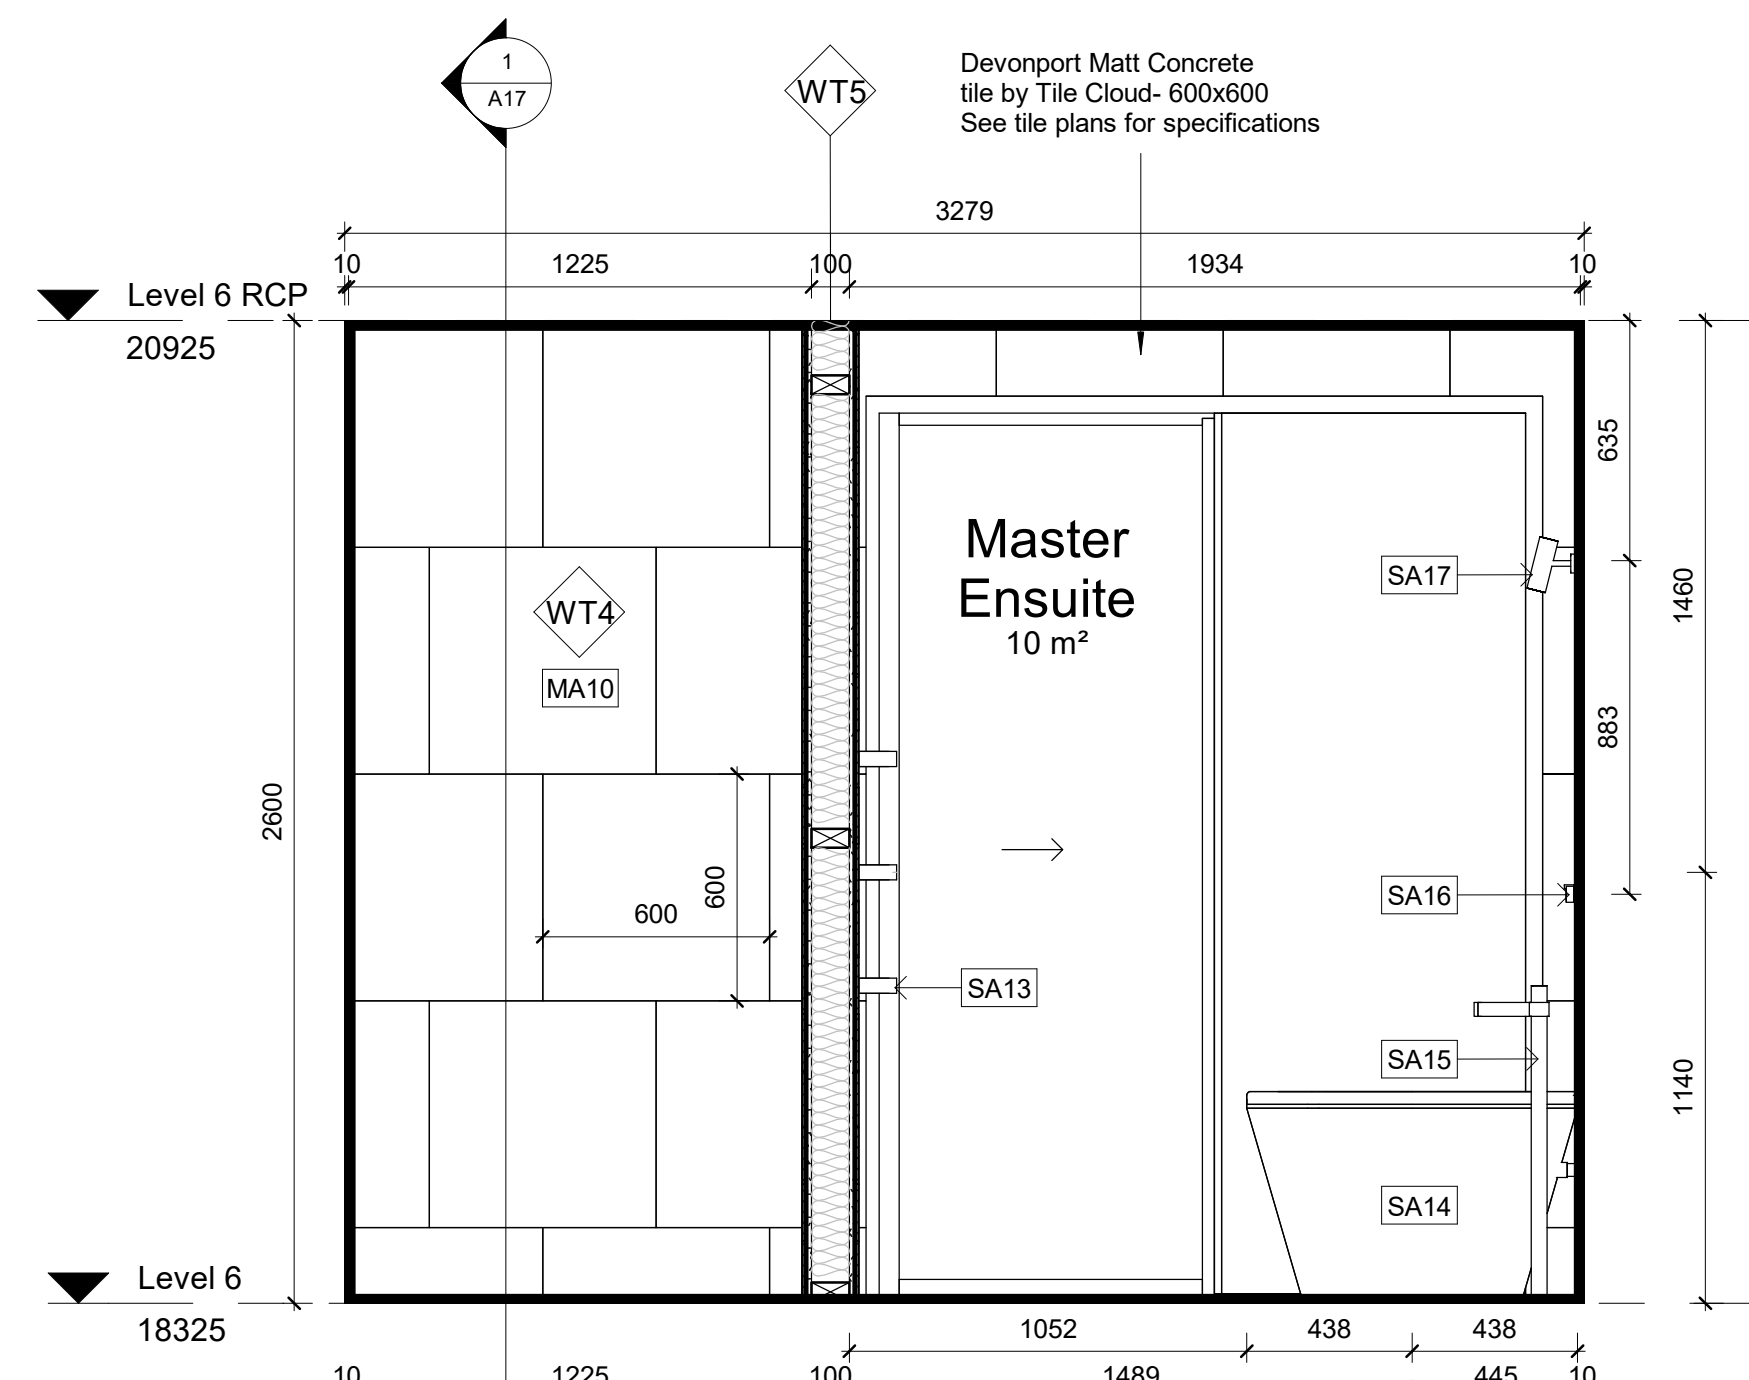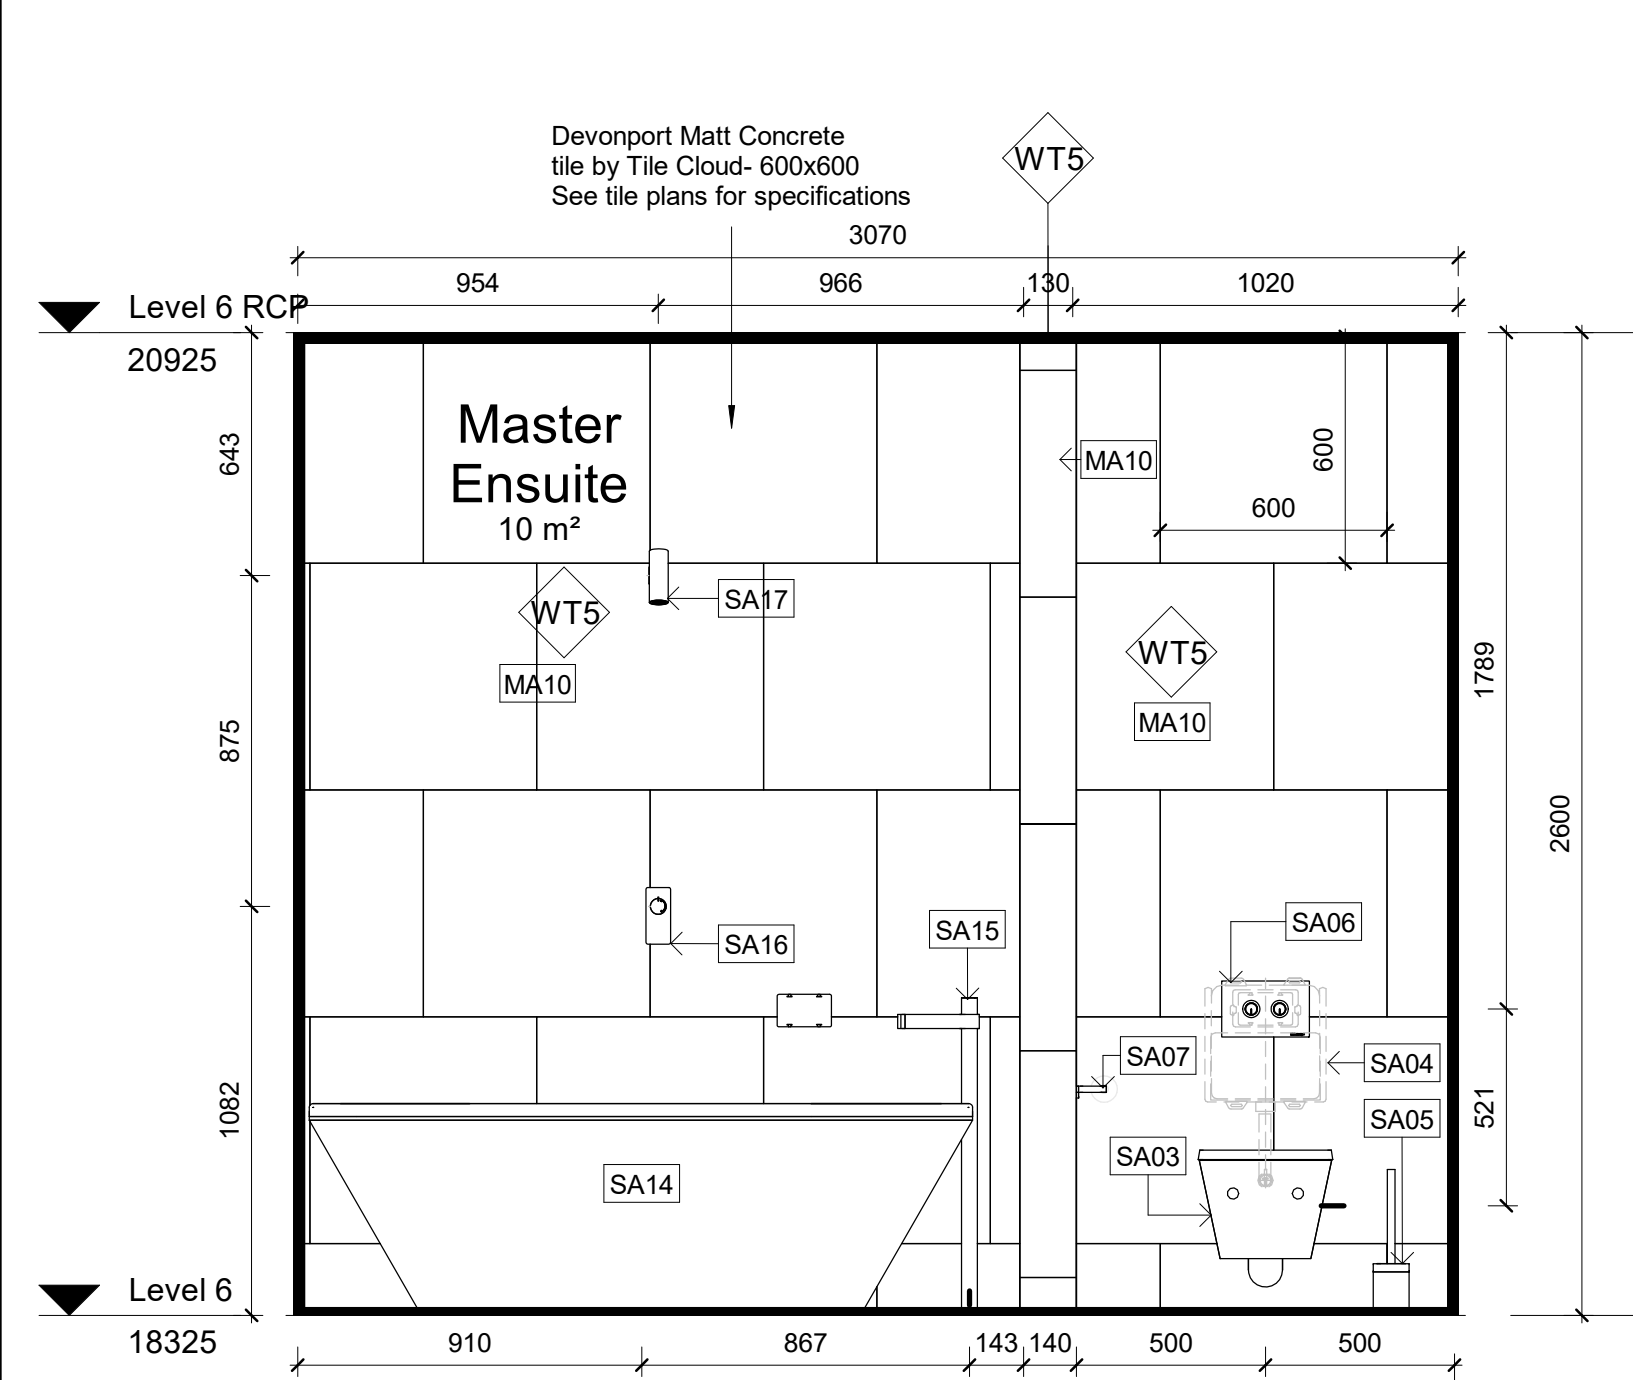

LEGEND

GRAPHIC SYMBOLS

Existing Structure

Tile

Surrounding Fenestrie

Steel

Stone

MDF

Timber

GPO

FC + PB Sheet

Timber Stud Structure 100x500mm

Earth

Membrane Layer

Insulation

WALL TYPES

WT1

Day/Byt Wall: Timber Stud 50x100mm with 13mm PB on either side

WT2

Day/Wall: Timber Stud 50 x 100mm with 13mm PB on one side and 13mm fibre cement, 2mm glue and 10mm tile slab on either side

WT3

Wet/Wall: Timber Stud 50x100 with 13mm fibre cement, 2mm glue and 10mm tile slab on either side

WT4

13mm Fibre Cement with a 2mm glue and a 10mm tile on existing structure

WT5

Timber Stud 50x100mm with 13mm fibre cement, 2mm glue and 10mm tile slab on either side

WT6

200mm Solid Concrete Wall

DOOR TYPES

D01

Fluorinor in wood flush door by Garcolat 240x960mm

D02

E2 3-fold door by Center 485x2600mm

D03

E2 3-fold door by Center 220x2600mm

W01

Easy access door 1800mm Floor by Breznevsky 2000x2000 3mm/10mm

ABBREVIATIONS

ADJ

Adjustable

KB

Kitchenboard

AP

Appliances

LI

Lighting

AR

Architrave

LS

Shelving

BC

Benchtop

OP

Open Shelf

DWR

Door

PA

Partitions

AC

Air Conditioner

POLY

Polyethylene Finish

CS

Check in Site

PS

Plaster Board

EQ

Equipment

SL

Shallowback

FC

Finished Ceiling Layer

SS

Stainless Steel

FL

Finished Floor

ST

Self Healed

PFL

Finished Floor

CR

Covered Lign

MD

Medium Density Fibreboard

CE

Ceiling

GPO

General Power Outlet

FX

Fixture

CODE

AC01

1x Tefal Canada handle by B&B Italia

AC02

1x Rotary switch by Vico

AP01

1x Sico Retro Style Aesthetic range / FAB20032/By Smeg

AP02

1x Freigelegte Schalter (ZWPF/PM) by Smeg

AP03

1x Black electric oven (PFS16N) by Smeg

AP04

1x Black ironmongery cooktop (PWA154N) by Smeg

AP05

1x WAGA 100 kg Wasting Machine by Miele

AP07

1x Wolf 3rd Outdoor Gas Grill CG38

EQ01

1x Series 95 inch (S9500) AC SUHD TV by Samsung

EQ02

1x Resolite 18 Walnut & copper surround sound system/Bang & Olufsen

EQ03

1x Music display 72 inch by Apple

EQ04

1x Keyboard & 1x mouse model by Apple

EQ05

1x Tablet Desk by Lyngre Light

FU02

1x Desk chair "Flow Chair" by MDF Italia

FU03

1x 18" Dining table (240x900mm) by MDF Italia'

FU04

1x Eames Molded Wood Chair by Herman Miller (TBD)

FU05

1x Carc (no 0004000) Chair by Lyngre

FU06

1x Chair 3 wasters side (C3068) by Jordan

FU08

1x Benetton (archival) coffee table by Okiwaki

FU09

1x Button Table "size table by B&B Italia

FU10

1x Aluminium Bed Soft bed by MDF Italia(100x 1x 1700W x 60H)

FU11

1x Mirror "size by La Chance

FU13

1x Table "size by Jordan

FU14

1x Wish bed (2000x2400) by Molteni & C.

FU15

1x Table "size by B&B Italia

FU17

1x Canale "Bed B and B Italia

FU18

1x Conical "TV Chair and B Italia

FU20

1x "Cinema 12" Table B and B Italia

FU22

1x "Cinema Table B and B Italia

FU23

1x "Cinema Table" Table Parity by Domogre

FX01

Knitchen

L101

Motion Recessed Round Light Artemide Lighting

L102

1x Wall Light Light Potence by Lyngre

L103

1x 800 Lum Floor by Touching Space

L104

1x Aims & Jean pendant light by Lyngre Light

L107

1x Pendant Light "Module Character" 2 by MichelAnastasiades

L108

1x "Mama" floor lamp by Lyngre Light

L109

1x "Azzali" (800mm H & B) gds) table lampy Parschira

L112

MA01

Oak Voloano Floorboard by Polysine by Jans

MA02

Plaque Walnut Floorboard by Polysine by Jans

MA03

Tempest' Woodgrain Veneer by Nauburn jenny finish

MA04

Domus' Woodgrain by Dukas jenny finish

MA07

Natural White' Wall Finish patch by Jans

MA08

Calcio' Oak engineered stone by Castalstone

MA09

Brushed Bronze' Laminate by Laminex Keyboard

MA10

Devenport Matt Concrete' 600x900 by Tiledirect The Finish

MA11

Solito Forest' Timber Look Matt Board' 950x900 by The Cloud tile finish

MA13

Horrendo Semi Polished Concrete' 600x900 by The Cloud tile finish

MA14

Abolante' Stone Look Subway' 750x300 by The Cloud tile finish

MA15

Pure White' engineered stone by Castalstone

MA18

Oak Voloano' Matted' steel finish by Jans

MA19

Steel Plate with steel finish silver

MA20

Oak handrail steel handrail

MA21

Glossing translucent glass finish

MA22

Matte Black' Glossy finish by Jans

MA23

Stainless Steel Standoff with Black Wax Finish

MA24

Stainless Steel Handrail Standoff with Black Wax Finish

MA25

Chrome plated external stone by Daston

MA27

Murano Solid Wood

MA28

Mirror

MA29

External Material

SA01

3x Counter Basin Ecocentr (3150x2140) by Ropersteller

SA02

1x Shower Mixer Takanawa (2200x1050) by Ropersteller

SA03

3x Toilet wall hung 200 mm (214x161) by Roper Seler

SA04

3x Toilet wall hung 200 mm (214x161) by Roper Seler

SA226

Revisions			Do not scale drawings. Use figured dimensions only. Check and verify levels and dimensions on site prior to commencement of any work, the preparation of drawings or the fabrication of components. This drawing is copyright and can not be reproduced without written consent.	Client Marion & Will Baker	True North 	Billy Blue College of Design 46-52 Mountain Street, Ultimo, NSW 2007, Australia +61 (0)2 9999 9999  BILLY BLUE COLLEGE OF DESIGN™  TORRENS UNIVERSITY AUSTRALIA  LAUREATE INTERNATIONAL UNIVERSITIES™	Project IDR304A Assessment Brief 2 545/46 Baywater Drive, Wentworth Point, NSW, 2127 Project number 19.001	Drawing Title Bathroom Plans & Elevations Drawing Status CONSTRUCTION DRAWING NOT FOR CONSTRUCTION	Scale	Drawing No	Issue	
No	Date	Description							Ver. App'd	1:20	A16	A
01	28.08.2019	CONSTRUCTION DRAWINGS							XX App'd	Date	28.08.2019	Drawn by

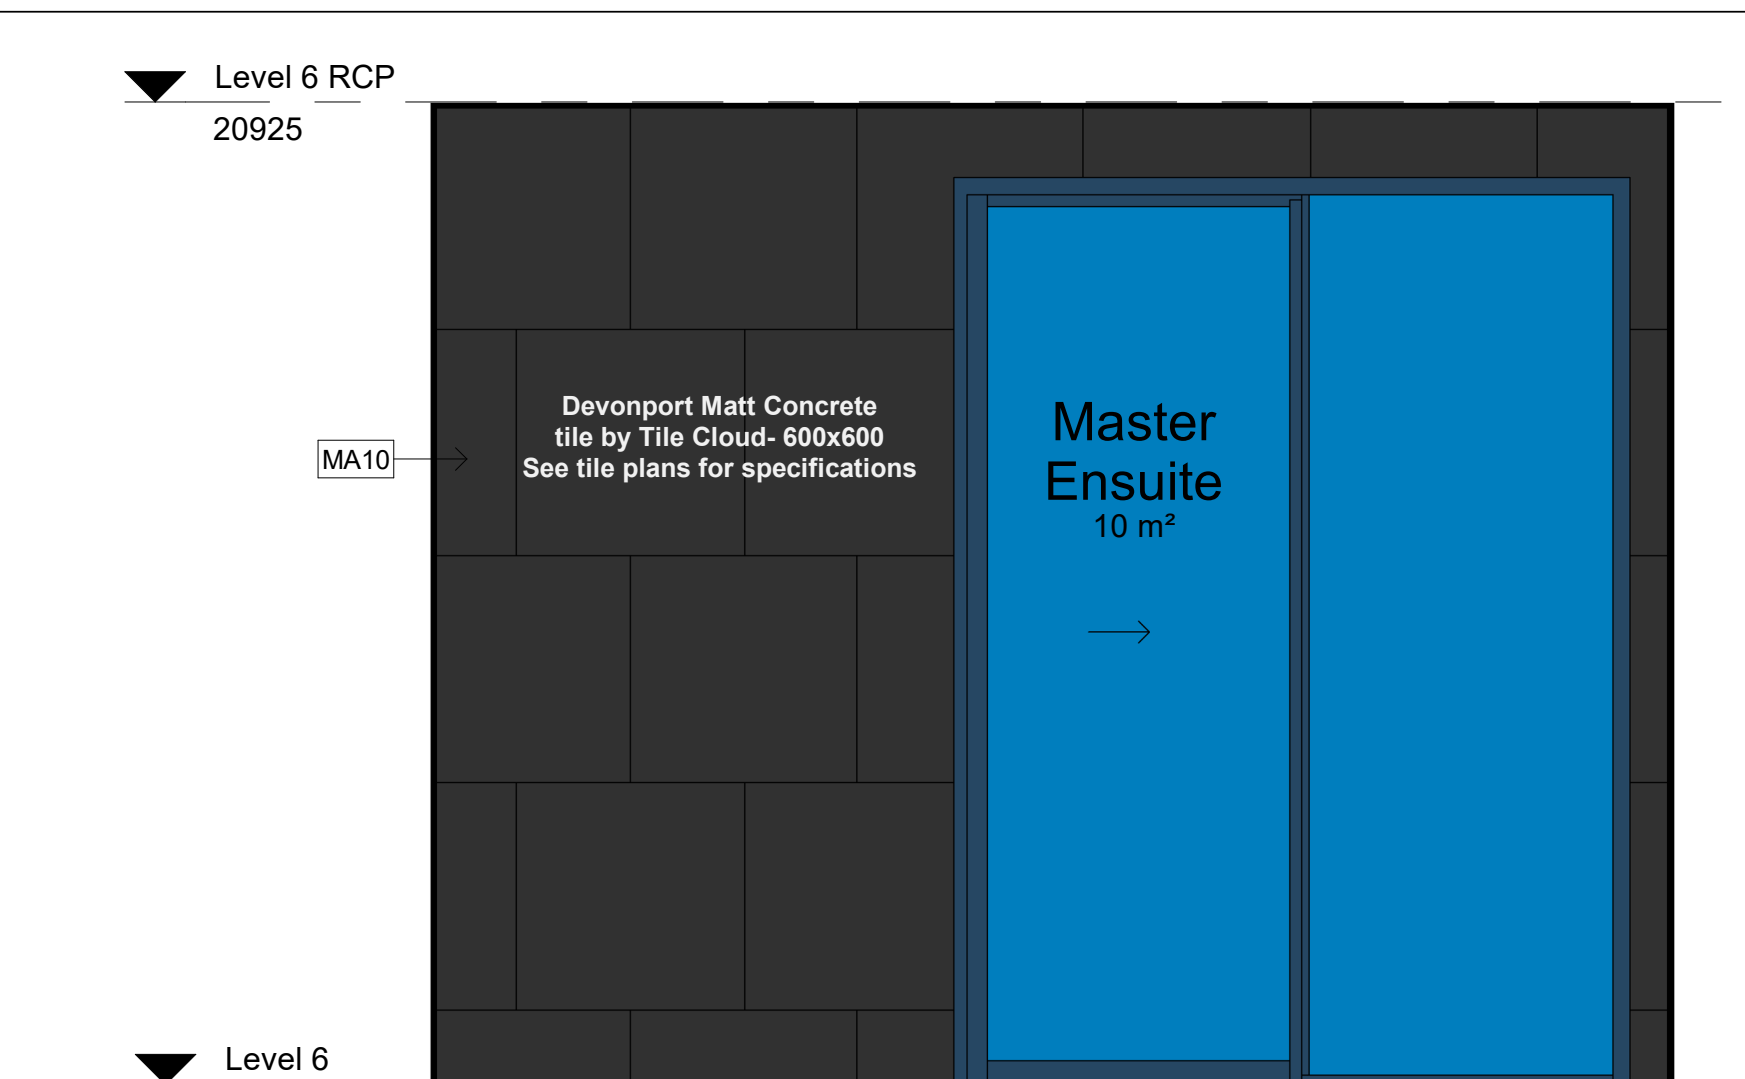


7 ¹⁸³²⁵ **Ensuite Tile Elevation 6**
1 : 20

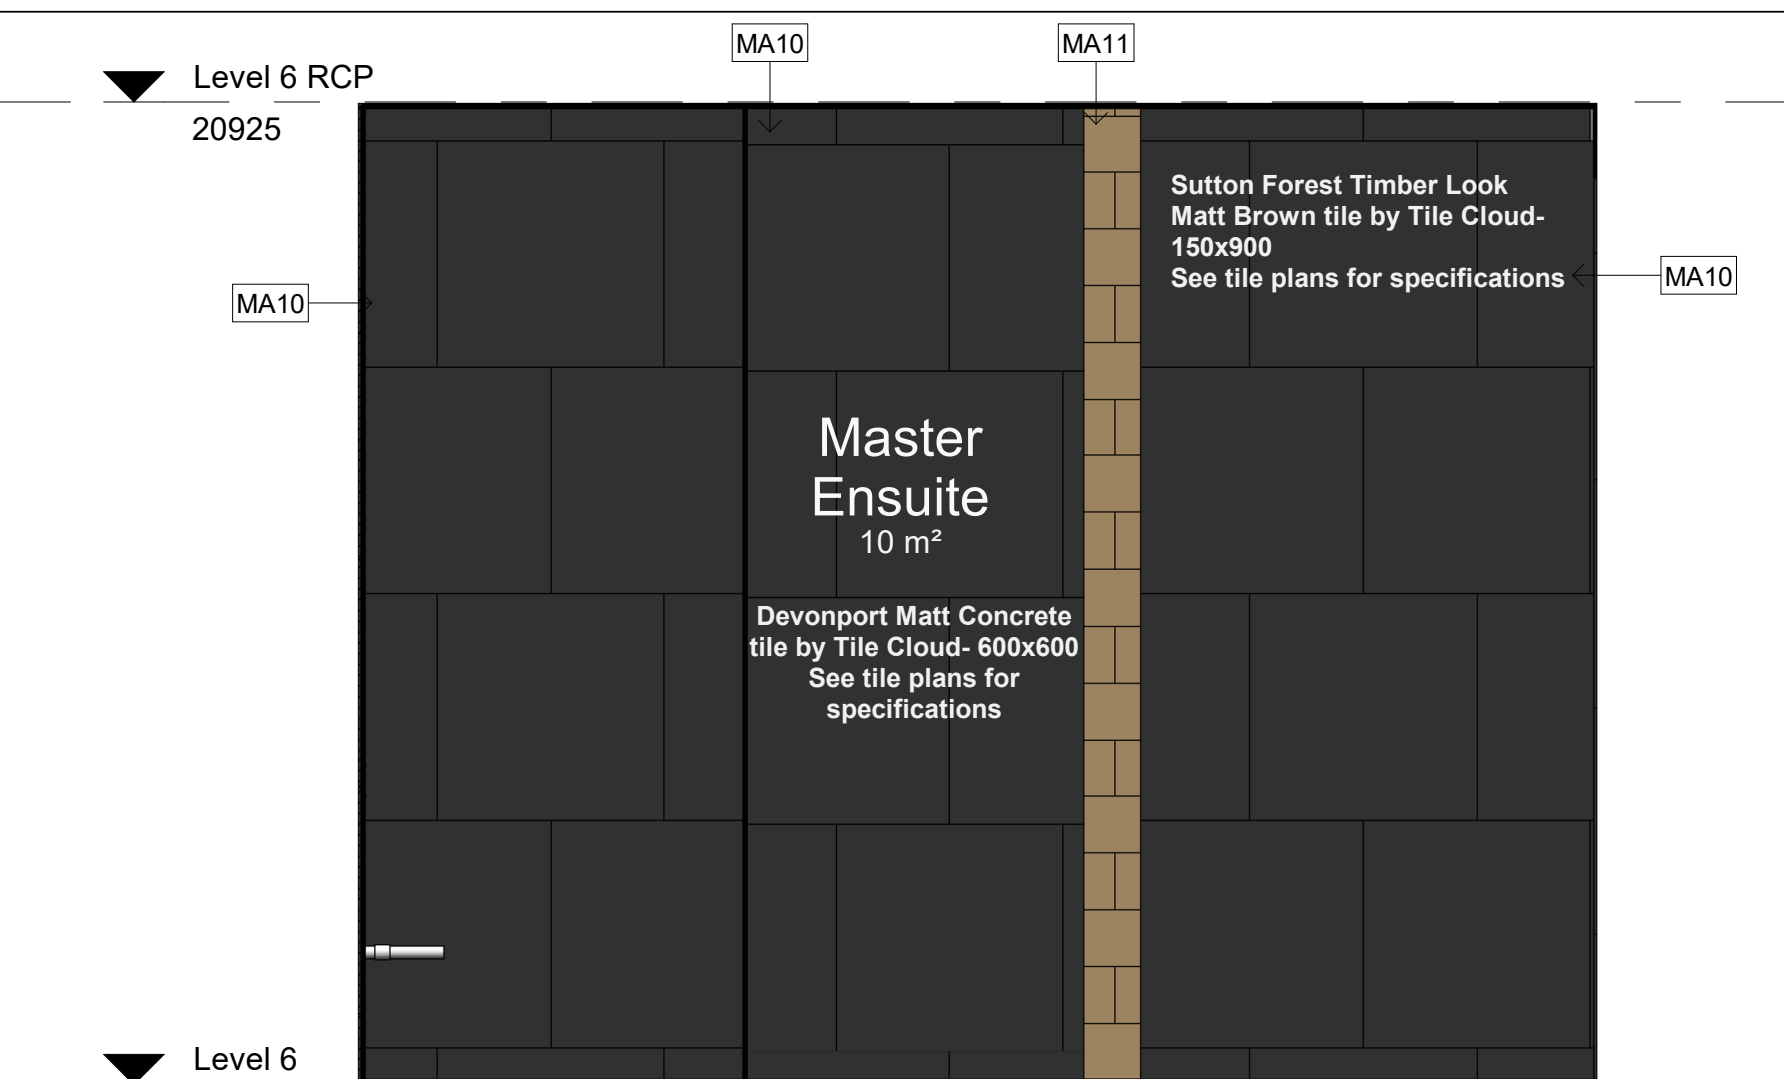


18325


6 **Ensuite Tile Elevation 5**

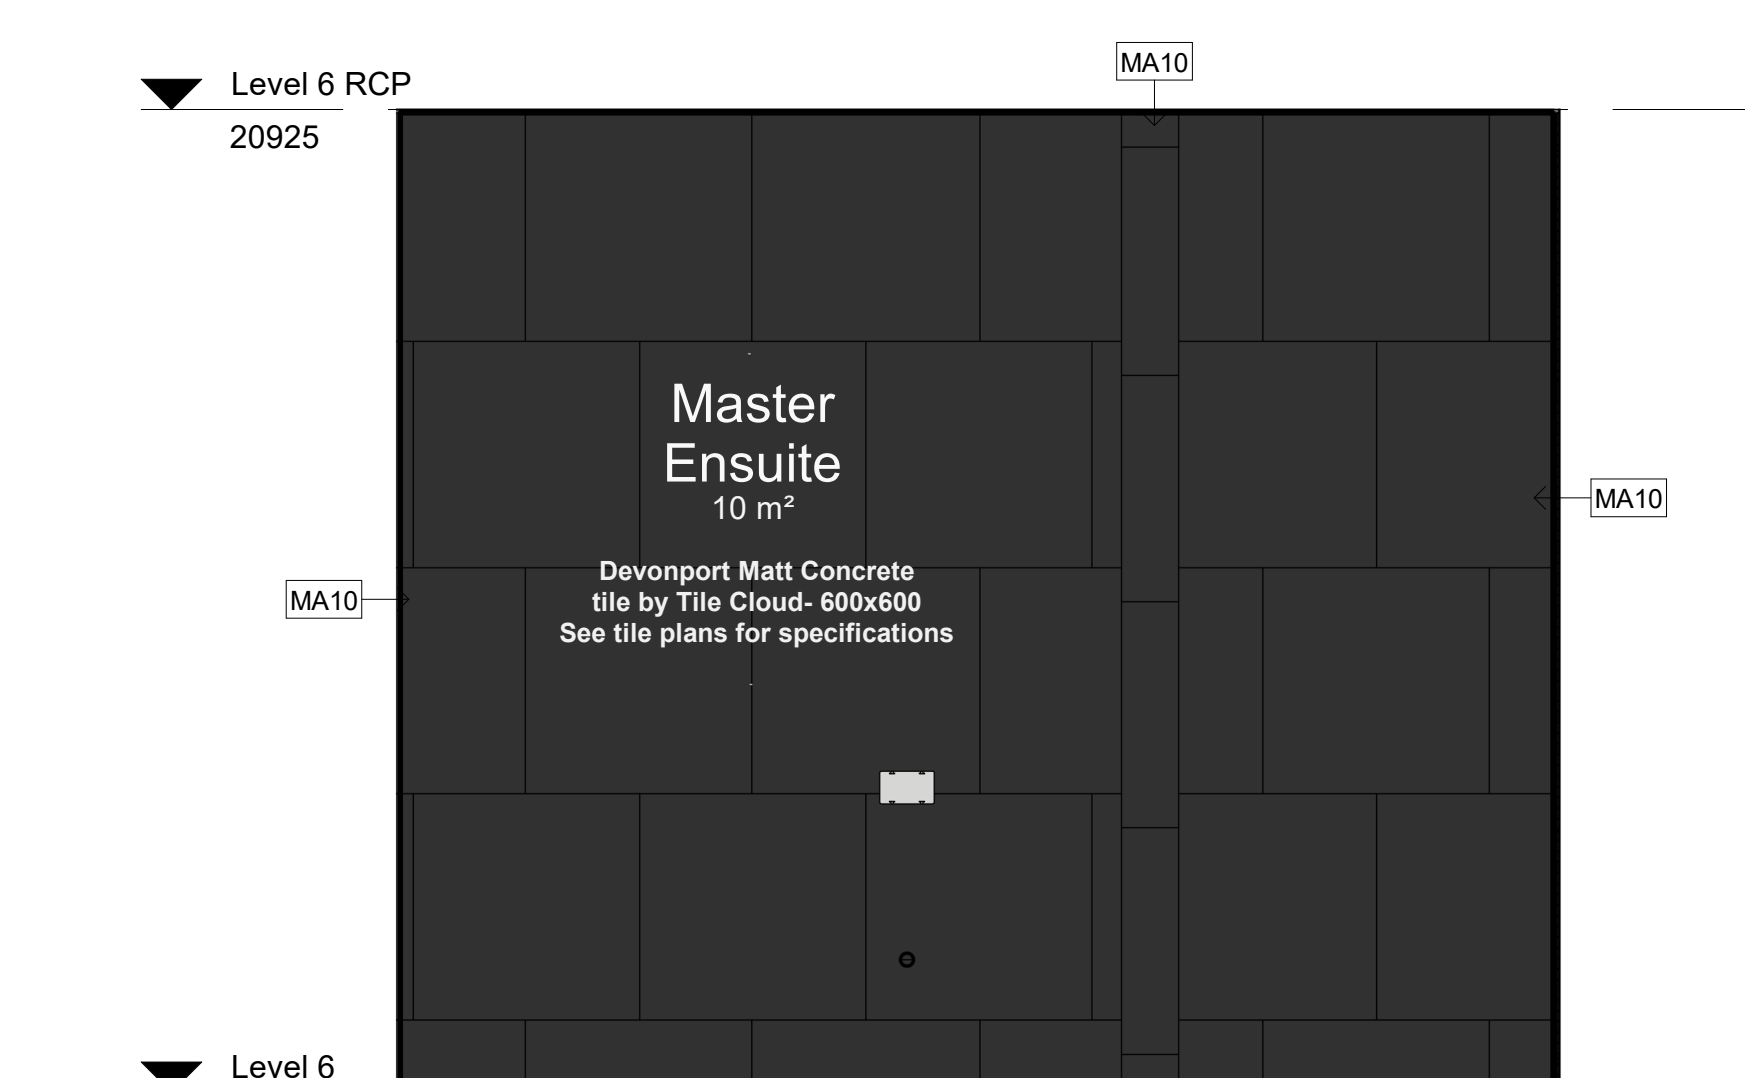


18325
5 Ensuite Tile Elevation 4
1 : 20

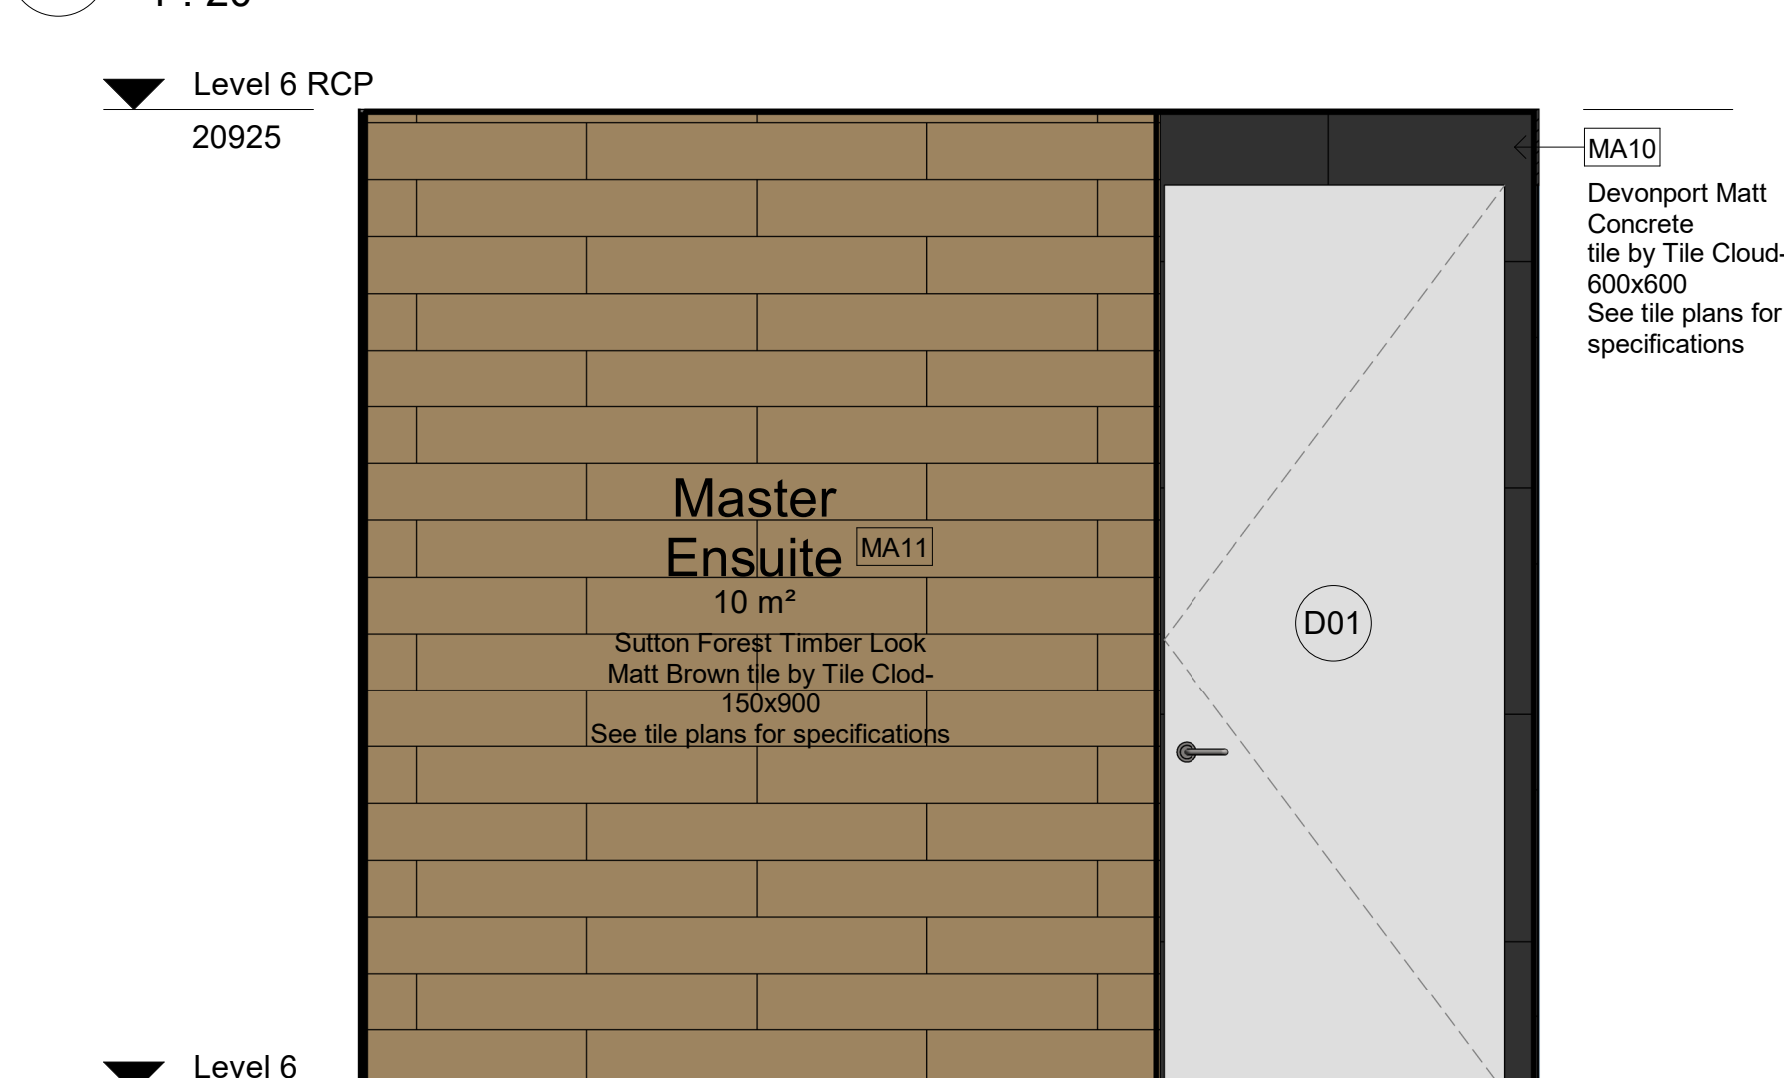


4 ¹⁸³²⁵ **Ensuite Tile Elevation 3**
1 : 20

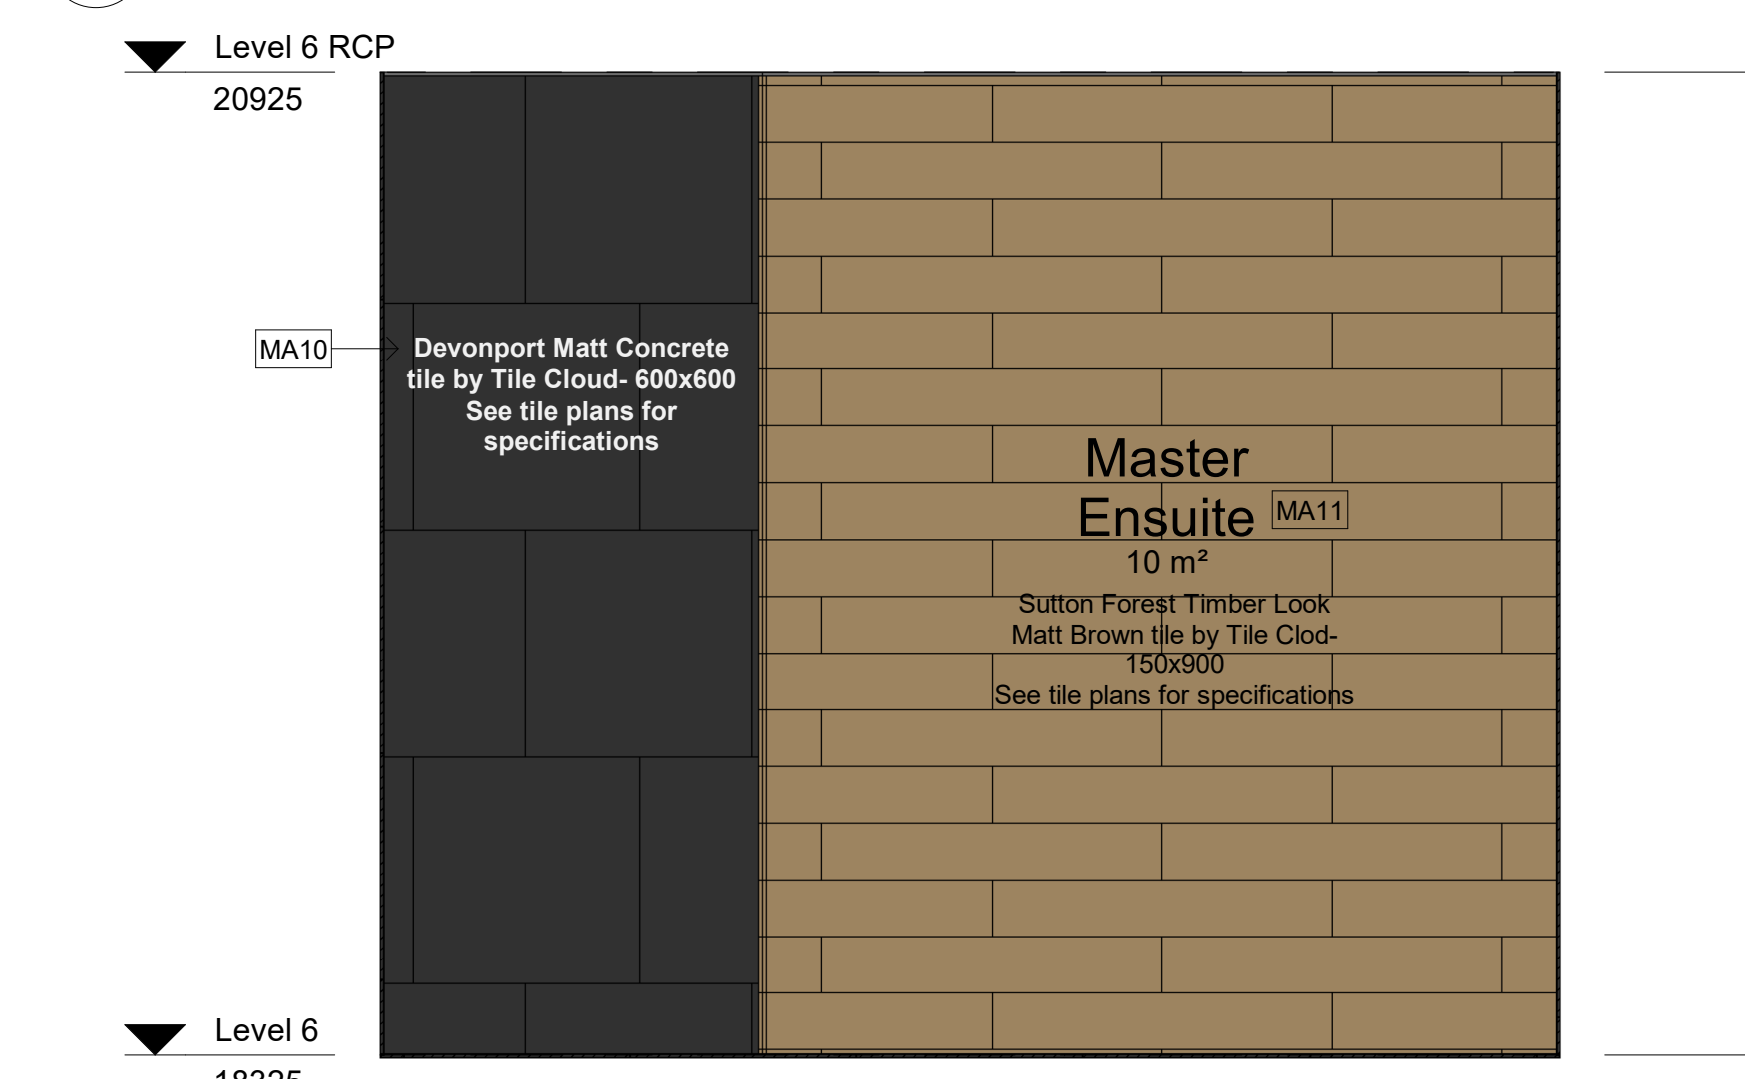

3 ¹⁰³²⁰ Ensuite Tile Elevation 2

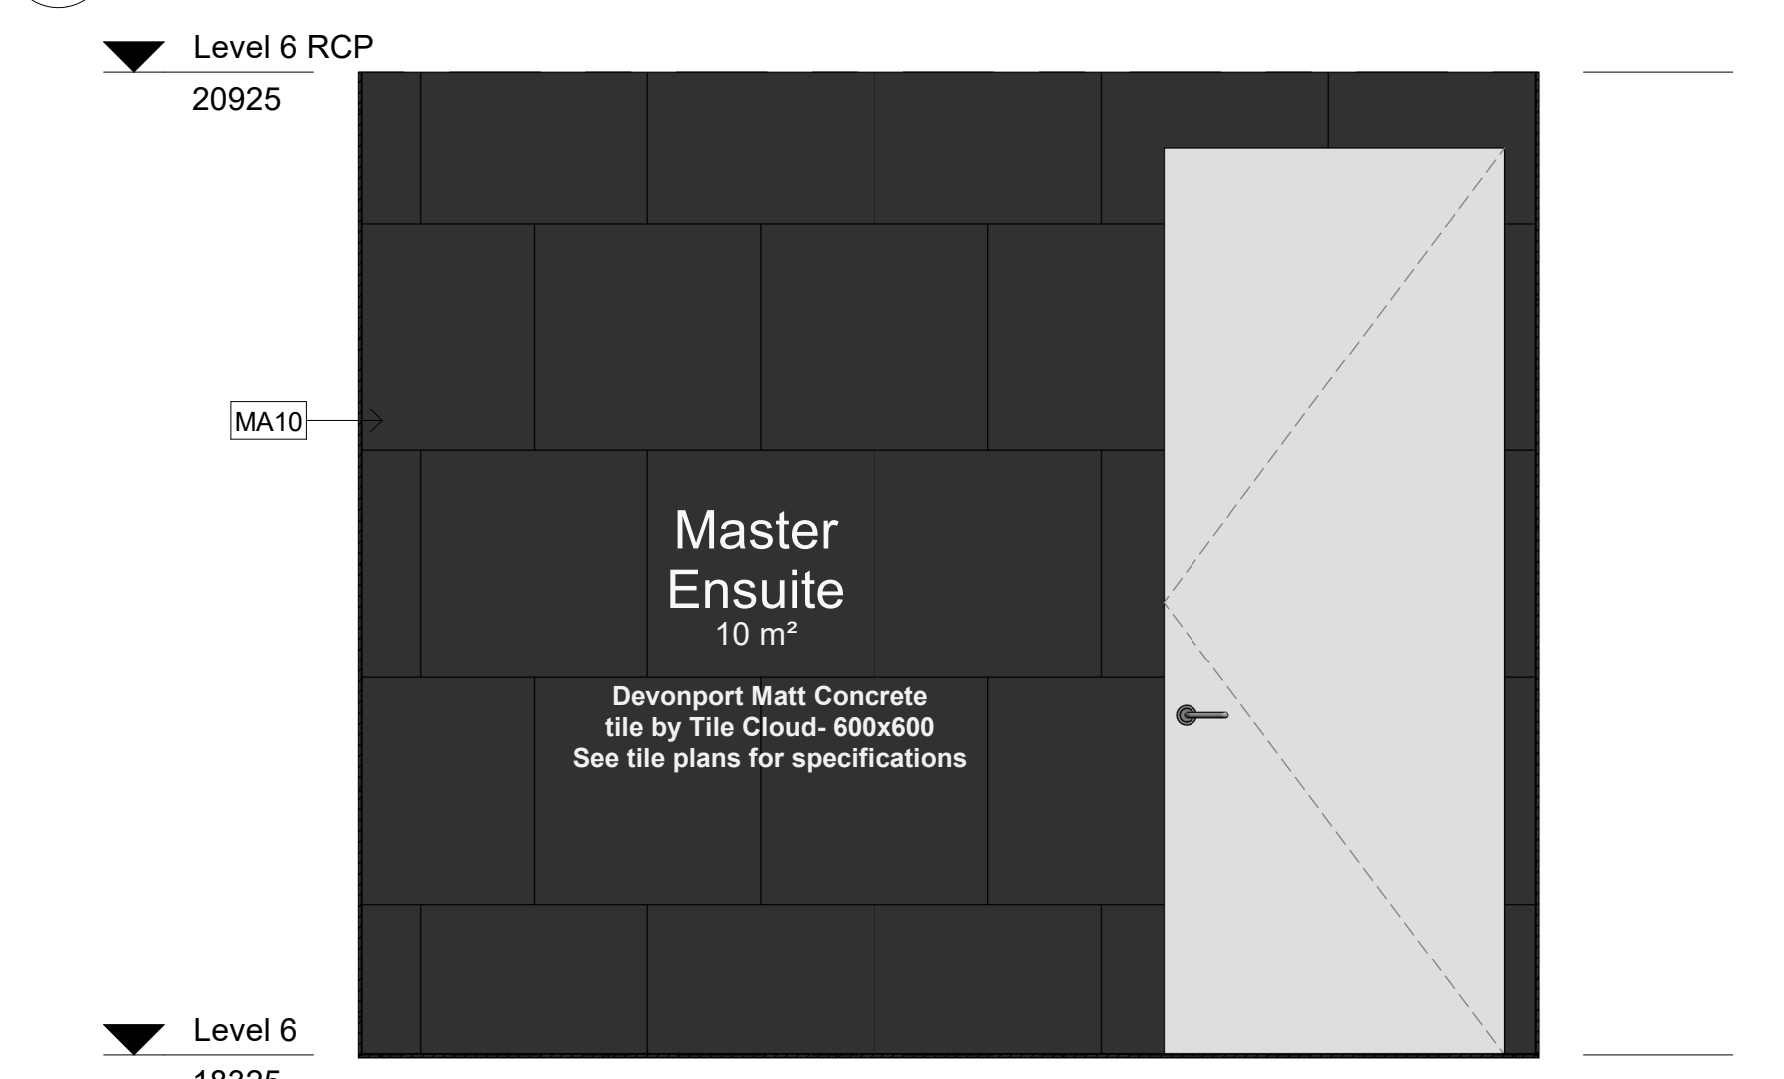

2 Ensuite Tile Eleavtion 1

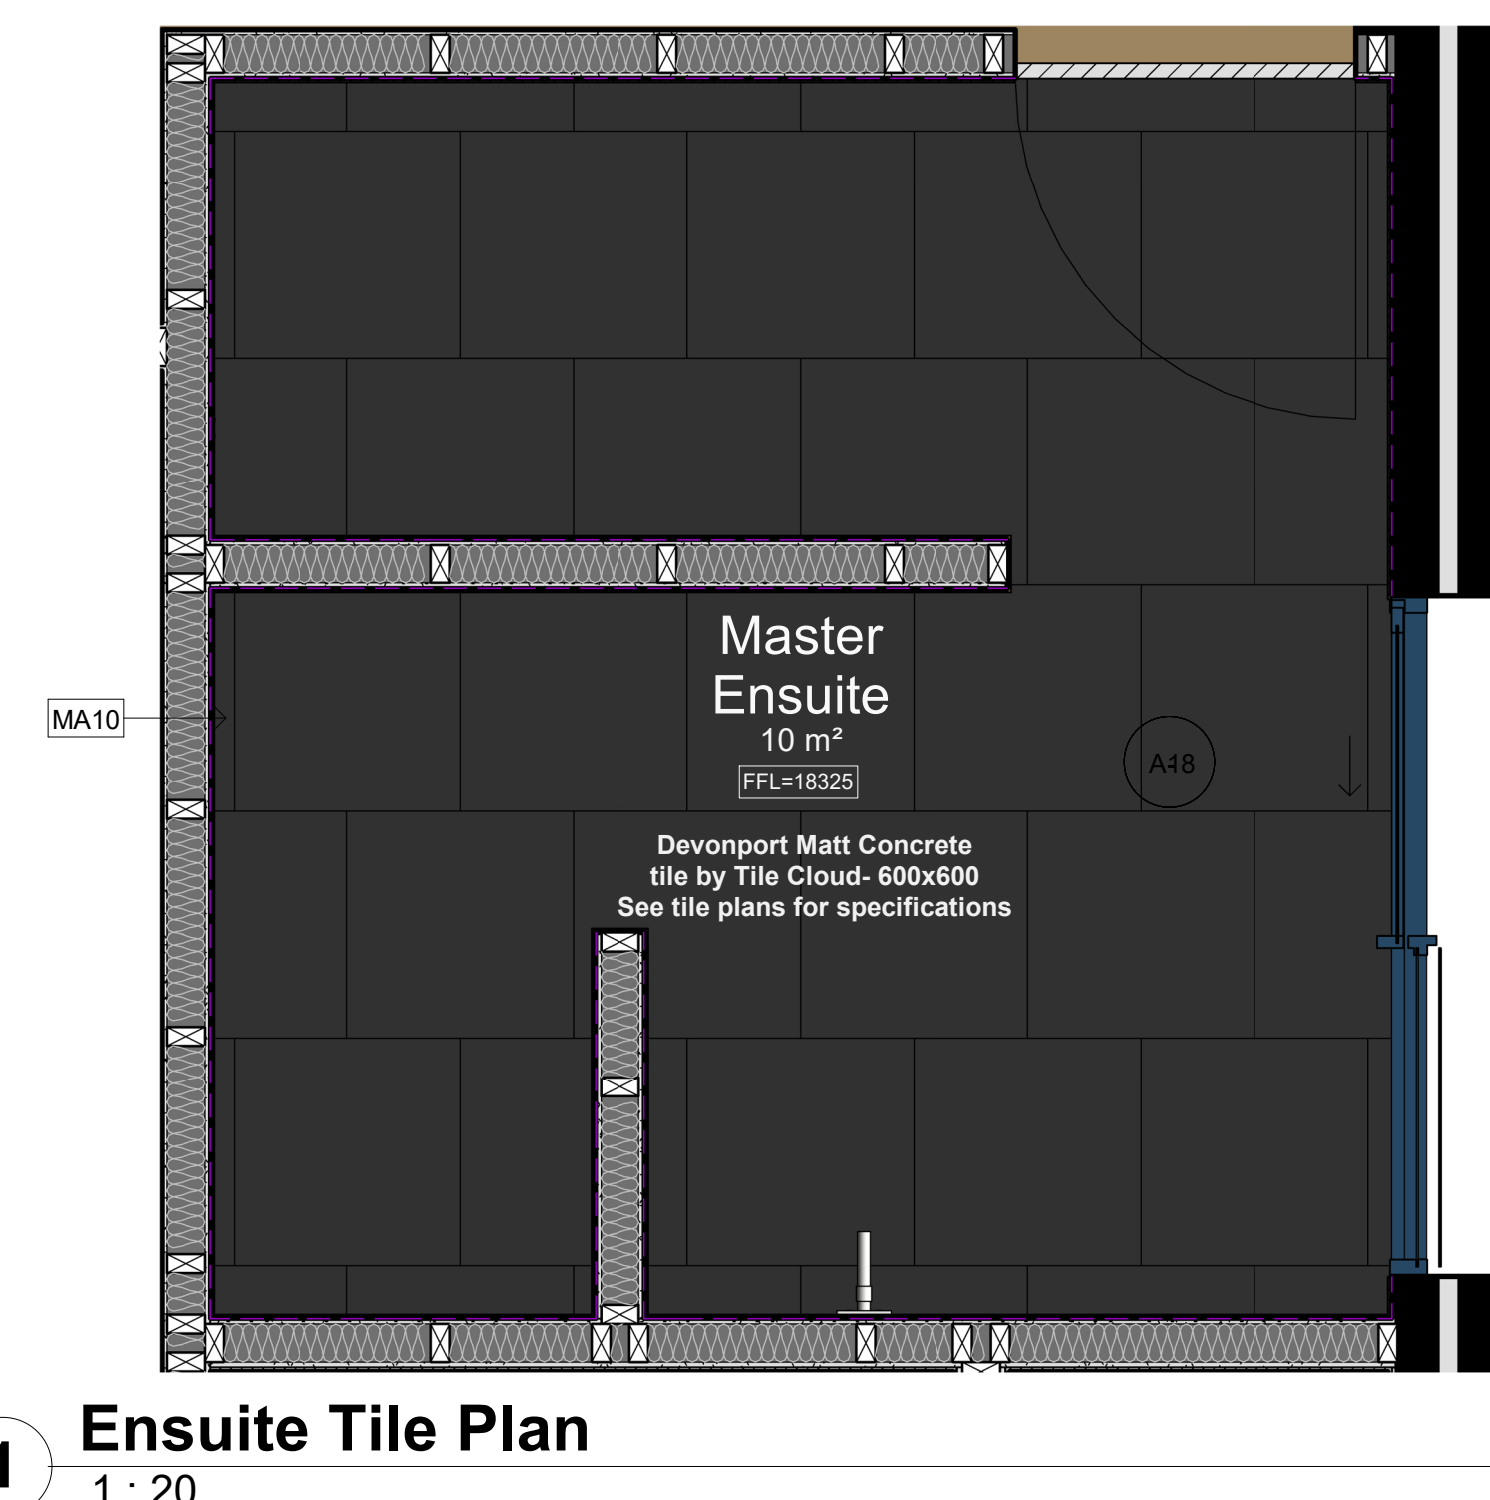

LEGEND

GRAPHIC SYMBOLS

Existing Structure

Surrounding Terraces

Stone

Timber

FC + PB Sheet 13mm

Earth

Insulation

Timber Stud 100x200mm

Membrane Line

W1

Dry/DryWall- Timber Stud 50x100mm with 13mm PB on either side

W2

Dry/Wet Wall- Timber Stud 50 x 100mm with 13mm PB on one side and 13mm fibre cement, 2mm gip and 10mm tile on other side

W3

Wet/Wet Wall- Timber Stud 50x100 with 13mm fibre cement, 2mm gip and 10mm tile on either side

W4

13mm Fibre Cement with a 2mm gip and a 10mm tile on existing wall

W5

Timber Stud 50x100mm with 13mm fibre cement, 2mm gip and 10mm tile on one side

W6

200mm Solid Concrete Wall

D01

Fluorium w wood flush door by Garofal 2400x900

D02

E2 12-fold door by Center 4850x2600

D03

E2 18-fold door by Center 2200x2600

W01

Easy Screen Alator Power Louvre by Breezezy 1200x200 50W+75mm

ABBREVIATIONS

ADJ

Adjustable

AP

Appliance

AR

Archwork

BT

Benchtop

DWR

Drawer

AC

Air Conditioner

CS

Check in site

EQ

Equipment

FC

Fibre Cement

FCL

Finished Ceiling Line

FFL

Finished Floor Line

MB

Medium Density Fibreboard

GPO

General Power Outlet

KB

KB

KL

Lighting

LS

Luminaire

OS

Open Shelf

PB

Plaster Board

POLY

Polystyrene Finish

SB

Shelving Board

SL

Shelving

SS

Stainless Steel

SR

Shower

CR

Clothes rack

FE

Fire

FX

Fixture

CODE

DESCRIPTION

AC01

1x Rotary Candle holder by B&B Italia

AC02

1x Rotary tray by Vitra

AP01

1x 50a Retro Style Aesthetic fridge (FAB3025) by Smeg

AP02

1x Fully integrated dishwasher (DVP4P38) by Smeg

AP03

1x Black electric oven (PT50104) by Smeg

AP04

1x Black top/mount gas cooktop (PVA154CN) by Smeg

AP06

1x WDA 110 7kg Washing Machine by Miele

AP07

1x 300 x 38 Outdoor Gas Grill C0338

E001

1x Series 9 55 inch (J58000) 4K SUHD TV by Samsung

E002

1x Beolab 19 Walnut a copper surround sound system/Bang & Olufsen

E003

1x Mac desktop 27-inch by Apple

E004

1x keyboard & 1x magic mouse by Apple

F001

1x 'Tank' desk by Ligne Roset

F002

1x Desk chair 'Flow Chair' by Moller

F003

1x 6 seater dining table (2400x90) by MDF Italia

F004

1x Games Modular Wood chest by Herman Miller (TBD)

F005

1x 'Caro' rug (4000x400) by Ligne Roset

F006

1x 'Charis' 3 seater sofa (C2056) by Jarden

F007

1x 'Pegler' armchair (wauna) & C 111 by Obakeki

F008

1x 'Benson' (black/gold) coffee table by Mottoli

F009

1x 'Urban Table' (solid) table by B&B Italia

F010

1x 'Aluminum Bed Sofa' bed by M&P Italia(200" x 1700W x 650H)

F012

1x Mirror 'lounge' by La Chance

F013

1x Table 'Kyr' by Jarden

F014

1x 'Wish' bed (200x64x100mm) by Molteni & C.

F015

1x Tulip 'Sofy' armchair by B&B Italia

F016

2x 'Sof' Lounge B & B Italia

F018

6x 'Erica 19' Chair B & B Italia

F019

1x 'Caneista 12' Table B & B Italia

F020

1x 'Table B and B Italia

F021

3x Salt and Pepper 'Tide' Planter by Dornayne

FK01

Kitchen Hand

L001

Motion Recessed Recessed Light Ambiente Lighting

L002

1x Wall mounted light 'Potency' by Vitra

L003

1x Lamp by Touching Space

L004

1x 'Amis de Jari' pendant light by Ligne Roset

L007

1x 'Pendant' light Module Chandelier 3 by MichaelAnastasiades

L008

1x 'Mambo' floor lamp by Ligne Roset

L009

1x 'Abale' (3800mm H Black & Gold) table lamp Parachina

L012

MA01

'Oak Vokno' Floorboard 'Floor lamp by Maffei

MA02

Fluorine Finish Concrete

MA03

'Penguin Walnut' Laminite by Polytec jonery finish

MA04

'Temper' Woodpann Laminite by Nauburn jonery finish

MA05

'Domino' Polyurethane by Duxa jonery finish

MA07

'Natural' Wood Finish paint by Kato

MA08

'California Nook' engineered stone by Casacostano

MA10

'Brushed Bronze' Laminite by Laminite Klobobard

MA13

'Dropsnet Matt Concrete' 600x900 by Tiedout The Finish

MA11

'Surreal Forest' Timber Look Matt Brown (325548) by The Cloud City Finish

MA15

'Hobart Semi Polished Concrete' 600x600 by The Cloud City Finish

MA16

'Hobart Matte Concrete' Look Slabbed by The Cloud City Finish

MA15

'Pure White' engineered stone by Casacostano

MA18

'Oak Vokno Medium' stair tread by Maffei

MA19

'Glass Panel with Vix Fin' glass stair stringer

MA20

Wood handrail stair handrail

MA21

Stainless polished glass finish

MA22

Melamine Carcass jonery finish

MA23

Stainless Steel Standoff with Black Wax Finish

MA24

Stainless Steel Handrail Standoff with Black Wax Finish

MA26

(Un)engineered external stone by Dekton

MA27

Merbau Solid Wood

MA28

Mirror

MA29

Exterior Material

SA01

3x Coust Basic Concrete (31500x140) by Rognerstell

SA02

3x Benchcrount Miter Fukusawa Outlet Chrome (325548) by Rognerstell

SA03

3x Toilet wall hung Zeno 50 (213416) by Roger Sella

SA04

3x Shower rim install shower head by Victoria Gold

SA05

3x Toilet wall holder wall-mounted Gansoni (903869) by Roger Sella

SA06

3x Round Button/Plate Black (EX2411) by Hidesway +

SA07

3x Shower holder Gansoni (903869) by M&P

SA08

1x Laundry tub/Panle Black (EX2411) by Frankie

SA09

1x Tap Mythos Chrome by Frankie

SA10

2x Tower wall Glance (903869) by Victoria Gold

SA12

3x Wall soap dispenser Gansoni (904508) by M&P

SA13

2x 650mm towel rail wall (903869) by Victoria Gold

SA14

1x 1755 Freestanding bath black (178035) by Kado

SA15

1x Floor bath black mick Axon (225208) by M&P

SA16

1x Shower Axon (225208) by M&P

SA17

1x Shower nose Axon (225208) by M&P

SA19

1x Shower tray Torbox (178760) by Push Bristol

SA20

1x Touchpad Mirror Soapbox by Victoria Gold

SA21

1x Xona Series (SNK251) Kitchen sink by Frankie

SA22

1x Xona Series Sink (3820017) by Rognerstell

SA28

VE01

Shurbs

Revisions			Do not scale drawings. Use figured dimensions only. Check and verify levels and dimensions on site prior to commencement of any work, the preparation of drawings or the fabrication of components. This drawing is copyright and can not be reproduced without written consent.	Client Marion & Will Baker	True North 	 BILLY BLUE COLLEGE OF DESIGN™  TORRENS UNIVERSITY AUSTRALIA  LAUREATE INTERNATIONAL UNIVERSITIES™	Project IDR304A Assessment Brief 2 545/46 Baywater Drive, Wentworth Point, NSW, 2127 Project number 19.001	Drawing Title Tile plan and elevations 1-6 Drawing Status CONSTRUCTION DRAWING NOT FOR CONSTRUCTION	Scale	Drawing No	Issue	
No	Date	Description							Ver. App'd	1:20	A18	A
01	28.08.2019	CONSTRUCTION DRAWINGS							XX App'd	Date	28.08.2019	Drawn by

LEGEND

GRAPHIC SYMBOLS

Existing Structure

Surrounding Terraces

Stone

Timber

FC + PB Sheet

Earth

Insulation

Tile

Steel

MDF

GPO

Timber Stud Structure 100x500mm

Membrane Line

WALL TYPES

WT1

WT2

WT3

WT4

WT5

WT6

Dry/Dry Wall: Timber Stud 50x100mm with 13mm PB on either side

Dry/Wet Wall: Timber Stud 50 x 100mm with 13mm PB on one side and 13mm fibre cement, 2mm glue and 10mm tile on other side

Wet/Wet Wall: Timber Stud 50x100 with 13mm fibre cement, 2mm glue and 10mm tile on either side

13mm Fibre Cement with a 2mm glue and a 10mm tile on existing wall

Timber Stud 50x100mm with 13mm fibre cement, 2mm glue and 10mm tile on one side

200mm Solid Concrete Wall

DOOR TYPES

D01

D02

D03

W01

Piomuro in wood flush door by Garofoli 2400x900

E2 bi-fold door by Centor 4850x2600

E2 bi-fold door by Centor 2200x2600

Easy screen Altair Power Louvre by Breesway 2200x1200 SH=750mm

ABBREVIATIONS

ADJ

AR

BT

DWR

AC

COS

EQ

EQ02

EQ03

EQ04

FU01

FU02

FU03

FU04

FU05

FU06

FU07

FU08

FU09

FU10

FU12

FU13

FU14

FU15

FU17

FU18

FU19

FU20

FU21

FX01

LI01

LI02

LI03

LI04

LI07

LI08

LI09

LI12

MA01

MA02

MA03

MA04

MA05

MA07

MA08

MA09

MA10

MA11

MA13

MA14

MA15

MA18

MA19

MA20

MA21

MA22

MA23

MA24

MA26

MA27

MA28

MA29

SA01

SA02

SA03

SA04

SA05

SA06

SA07

SA08

SA09

SA10

SA12

SA13

SA14

SA15

SA16

SA17

SA19

SA20

SA21

SA22

SA26

VE01

KB

LI

FU

OS

P

PB

POLY

SKB

SL

SB

SS

SL

CH

VE

FX

Kickboard

Lighting

Furniture

Open Shelf

Pantry

Plaster Board

Polyurethane Finish

Skirtingboard

Shadowline

Spacelock

Stainless Steel

Self Height

Chiller Unit

Vegetation

Fixture

CODE

AC01

AC02

AP01

AP02

AP03

AP04

AP06

AP07

EQ01

EQ02

EQ03

EQ04

FU01

FU02

FU03

FU04

FU05

FU06

FU07

FU08

FU09

FU10

FU12

FU13

FU14

FU15

FU17

FU18

FU19

FU20

FU21

FX01

LI01

LI02

LI03

LI04

LI07

LI08

LI09

LI12

MA01

MA02

MA03

MA04

MA05

MA07

MA08

MA09

MA10

MA11

MA13

MA14

MA15

MA18

MA19

MA20

MA21

MA22

MA23

MA24

MA26

MA27

MA28

MA29

SA01

SA02

SA03

SA04

SA05

SA06

SA07

SA08

SA09

SA10

SA12

SA13

SA14

SA15

SA16

SA17

SA19

SA20

SA21

SA22

SA26

VE01

Shurbs

1x Tefal Candle holder by S&S Italia

1x Rotary tray by Vitra

1x 150s Retro Style Aesthetic Fridge (FAB320ST) by Smeg

1x Fully integrated dishwasher (DWIAPF364) by Smeg

1x Black electric oven (FPE16AN) by Smeg

1x Black topmount gas cooking (PVA164CH) by Smeg

1x AIDA 110 Tug Wasting Machine by Miele

1x Wall 30" Outdoor Gas Grill OG36

1x Series 9 55 inch (J59000) 4K SUHD TV by Samsung

1x Reolink 10" Walnut & copper surround sound system by Bang & Olufsen

1x Mac desktop 27-inch by Apple

1x Keyboard & 1x magic mouse by Apple

1x Tami desk by Ligne Roset

1x Desk chair "Flow Chair" by MDF Italia

1x 8 seater dining table (2400x900) by MDF Italia

6x Earned Moulded Wood Chair by Herman Miller (TBD)

1x Caro rug (4000x4000) by Ligne Roset

1x Charles 3 seater sofa (C026) by Jordan

2x Peglev armchair (walnut & C1 1) by Objektiv

1x Benson (black/gold) coffee table by Minotti

1x Button Table side table by B&B Italia

1x Aluminum Bed Soft bed by MDF Italia 2100L x 1700W x 650H

1x Mirror Iconic by La Chance

1x Low table Xon by Jordan

1x Wish bed (2000x2410mm) by Molteni & C

1x Tulp Sofa armchair by B&B Italia

2x Sofa Lounge B and B Italia

6X Erica 19" Chair B and B Italia

1x Canale 17 Table B and B Italia

1x "Circoline" Table B and B Italia

3X Salt and Pepper Tide Planter by Domayne

Kitchen Hardware

Motion Recessed Round Light Artemide Lighting

1x Wall mounted light Potence by Vitra

1x Bill Floor Lamp by Touching Space

1x Anis de Jean pendant light by Ligne Roset

1x Pendant light Mobile Chandelier 3' by Michael Anastassiades

1x Marmel floor lamp by Ligne Roset

1x "Abate" (380mm H Black & gold) table lamp by Parachina

"Oak Vokano Floorboard" Floor finish by Maffi

Floor Finish Concrete

"Pangean Walnut" Laminata by Polytec joinery finish

"Tempest" Woodgrain Veneer by Nautaban joinery finish

Dormer/ Polyurethane by Dulux joinery finish

Natural White Wall finish paint Dulux

"Calcutta Nuvo" engineered stone by Caesarstone

Brushed Bronze Laminata by Laminex Kitchboard

Developed Matt Concrete (900x90) by Tiedout The Finish

Sutton Forest Timber Look Matt Brown 150x600 by The Cloud tile finish

Hobart Semi Polished Concrete Look 900x600 by The Cloud tile finish

Artemide Concrete Look Subway 75x300 by The Cloud tile finish

Pure White engineered stone by Caesarstone

"Oak Vokano Medium" stair tread by Maffi

Steel Plate with Wax finish stair stringer

Oak wood handrail stair handrail

Glazing translucent glass finish

Melamine Carcass joinery finish

Stainless Steel Standoff with Black Wax Finish

On/Engineered external stone by Dekton

Melba Solid Wood

Mirror

Exterior Material

3x Courter Basin Eccentrico (3152001240) by Rogerseller

3x Benchmark Mixer Fukasawa Outlet Chrome (329548) by Rogerseller

3x Toilet wall hung Zero 50 (213416) by Roger Seller

3x Vega mono slim wall column 60mm (221200) by Roger Seller

3x Toilet brush holder wall-mounted Glance (950389) by Mili

3x Round ButtonPlate Black (9504471) by Hedeaway +

3x Paper holder Glance (950384) by Mili

1x Laundry tub Centinox (CEX210-50) by Franke

1x Tap Mythos Chrome by Franke

2x Towel rail Glance 450mm (950388) by Mili

3x Wall soap dispenser Glance (9504298) by Mili

2x 650 Heated towel rail black (250209) by Kado

1x 1755 Freestanding bath black (1760356) by Kado

1x Floor bath mixer black Axon (2520088) by Mili

1x Shower mixer Axon (2252067) by Mili

1x Shower rose black Axon (2252090) by Mili

1x Shower tray Torbox (1760786) by Posh Bristol

1x Toughened Mirror Splashback by Victoria Glass

1X "Snos Series (SNK251) Kitchen sink by Franke

1X Icona Deco Sink Set (362001817) by Rogerseller

1 Kitchen Detail Plan

1 : 20

3 Kitchen Elevation 2

1 : 20

2 Kitchen Elevation 1

1 : 20

Revisions			Do not scale drawings. Use figured dimensions only. Check and verify levels and dimensions on site prior to commencement of any work, the preparation of drawings or the fabrication of components. This drawing is copyright and can not be reproduced without written consent.	Client Marion & Will Baker	True North 	Billy Blue College of Design 46-52 Mountain Street, Ultimo, NSW 2007, Australia +61 (0)2 9999 9999 	Project IDR304A Assessment Brief 2 545/46 Baywater Drive, Wentworth Point, NSW, 2127 Project number 19.001	Drawing Title Kitchen Detail Plan and Elevations 1 & 2 Drawing Status CONSTRUCTION DRAWING NOT FOR CONSTRUCTION	Scale 1:20 Date 28.08.2019 Drawn by VS	Drawing No A19 Issue A	Scale 1:20 Date 28.08.2019 Drawn by VS
No	Date	Description									
01	28.08.2019	CONSTRUCTION DRAWINGS									
		Ver. App'd XX App'd									

28/08/2019 3:06:07 PM



A1



Scale	Drawing No	Issue
1:20	A20	A
Date	28.08.2019	
Drawn by	VS	

Scale	Drawing No	Issue
1:20	A20	A
Date	28.08.2019	
Drawn by	VS	

28/08/2019 3:07:30 PM

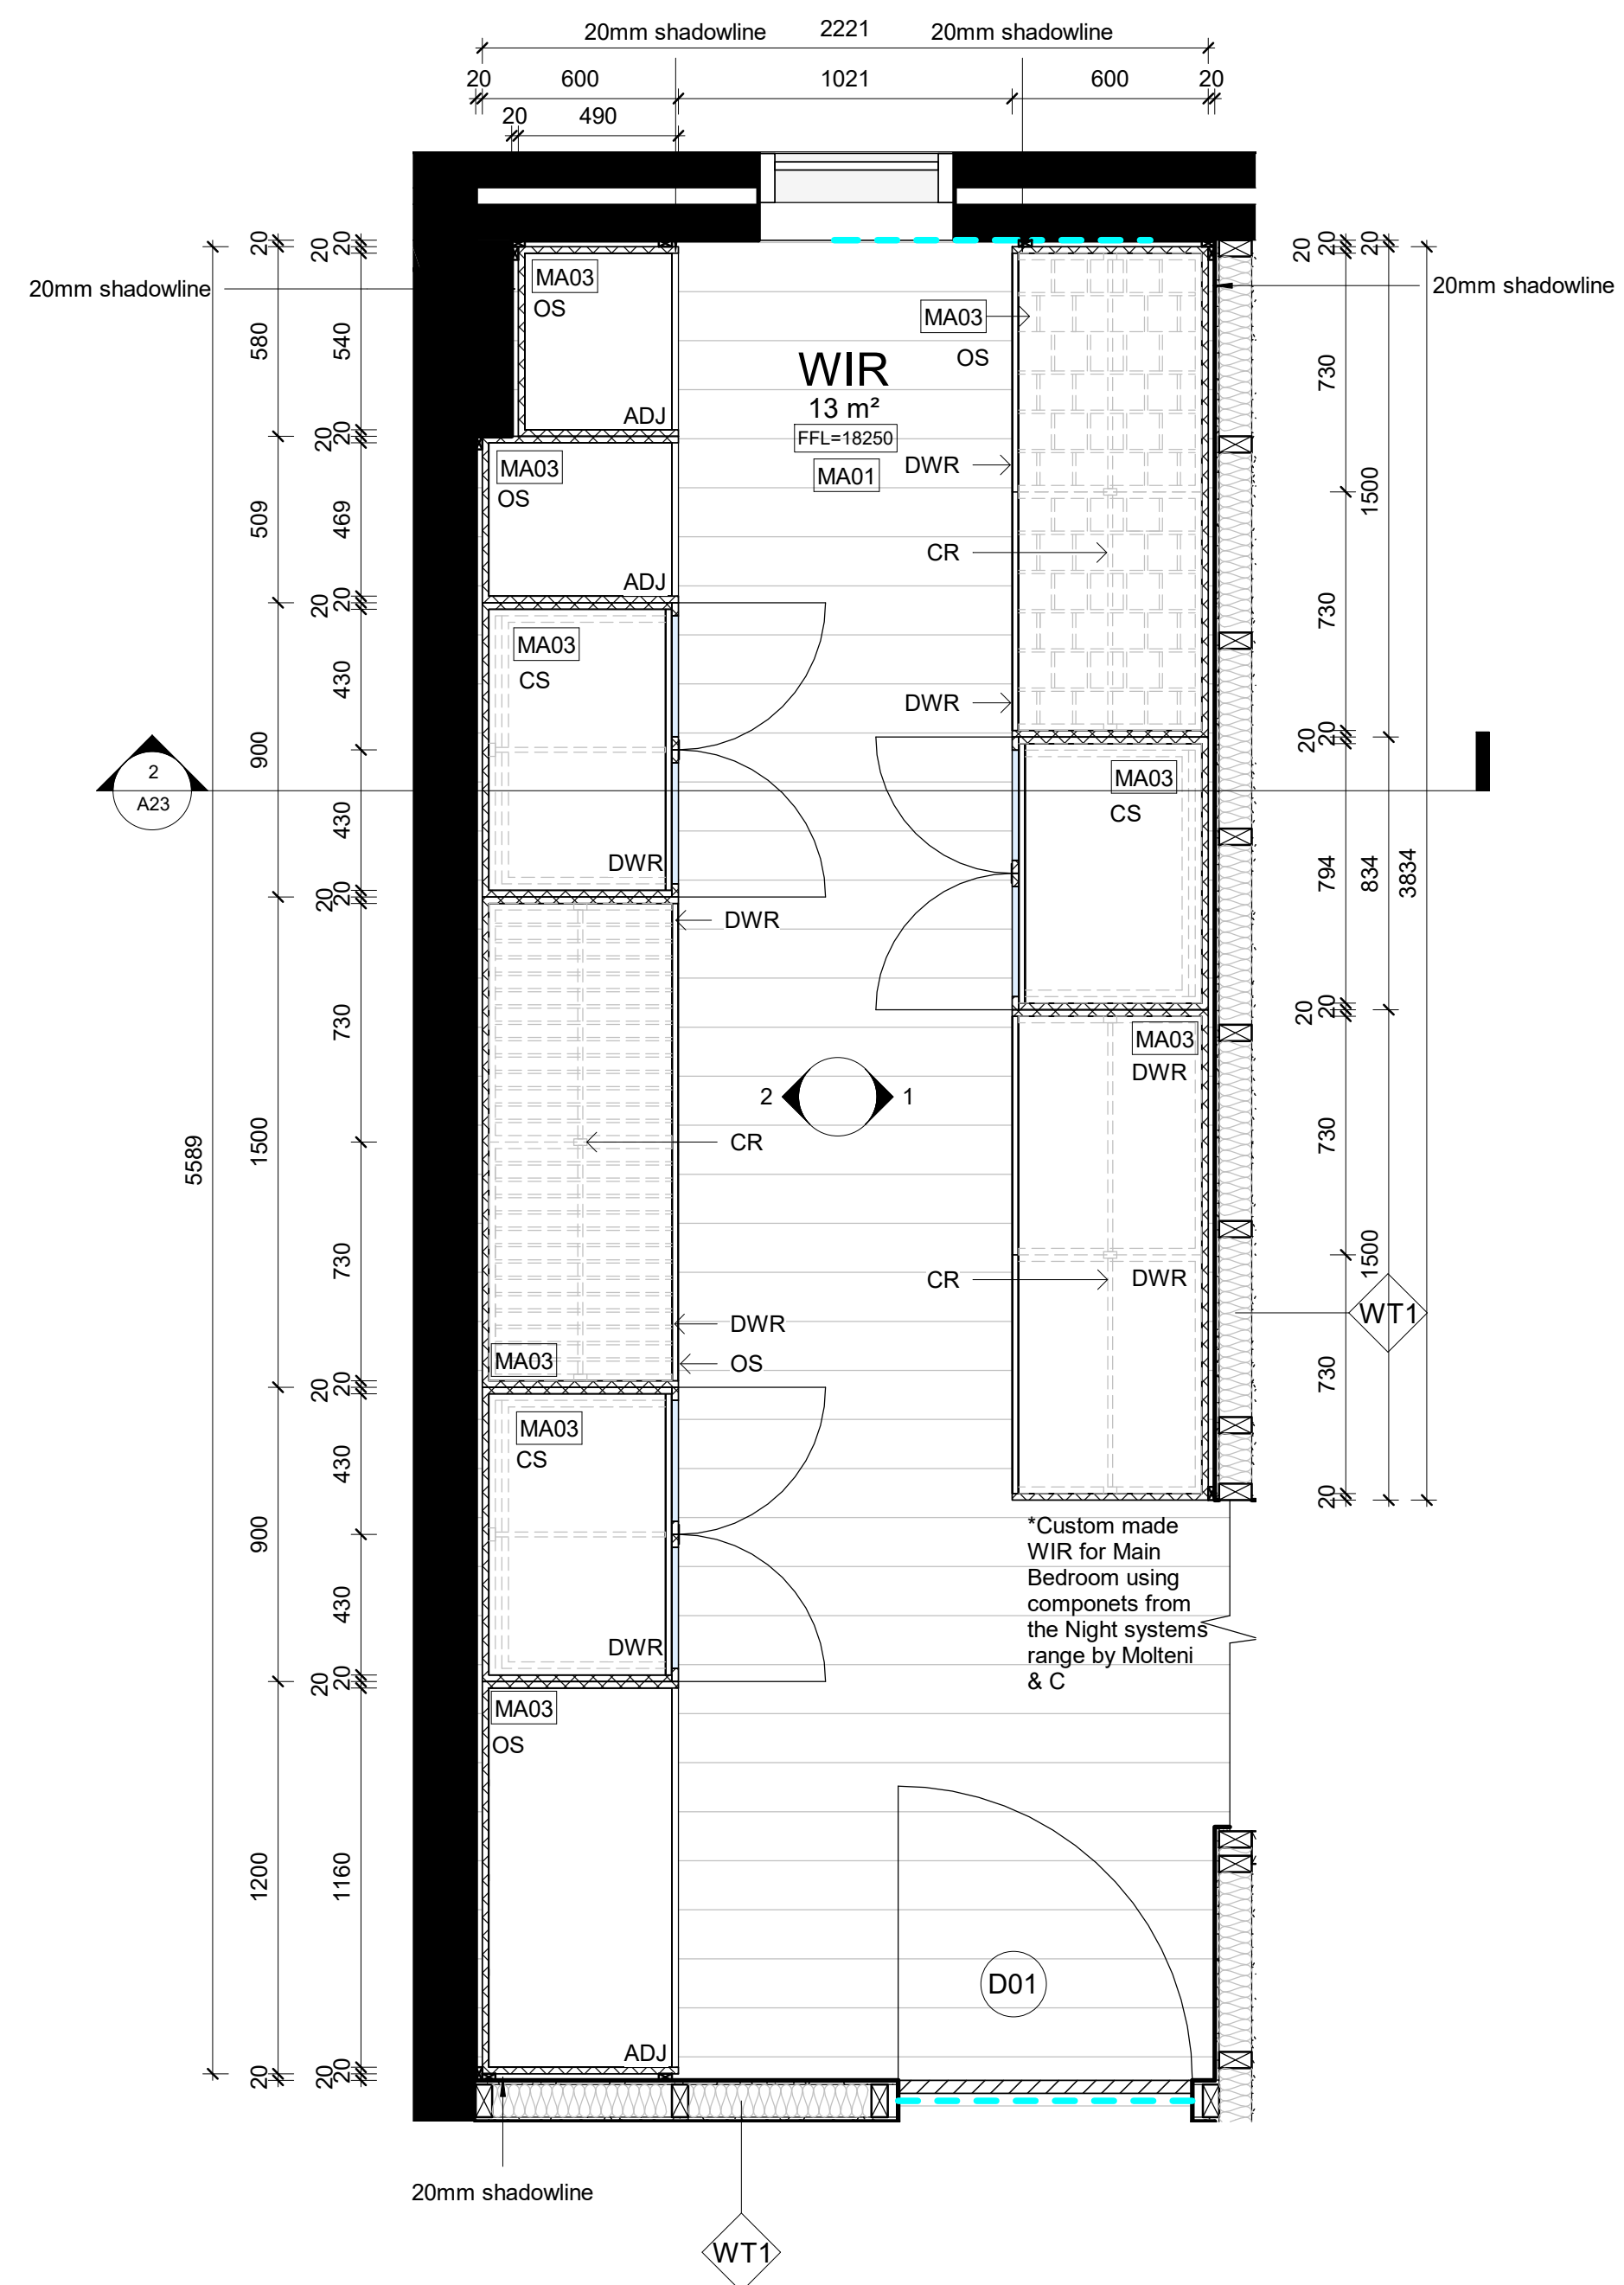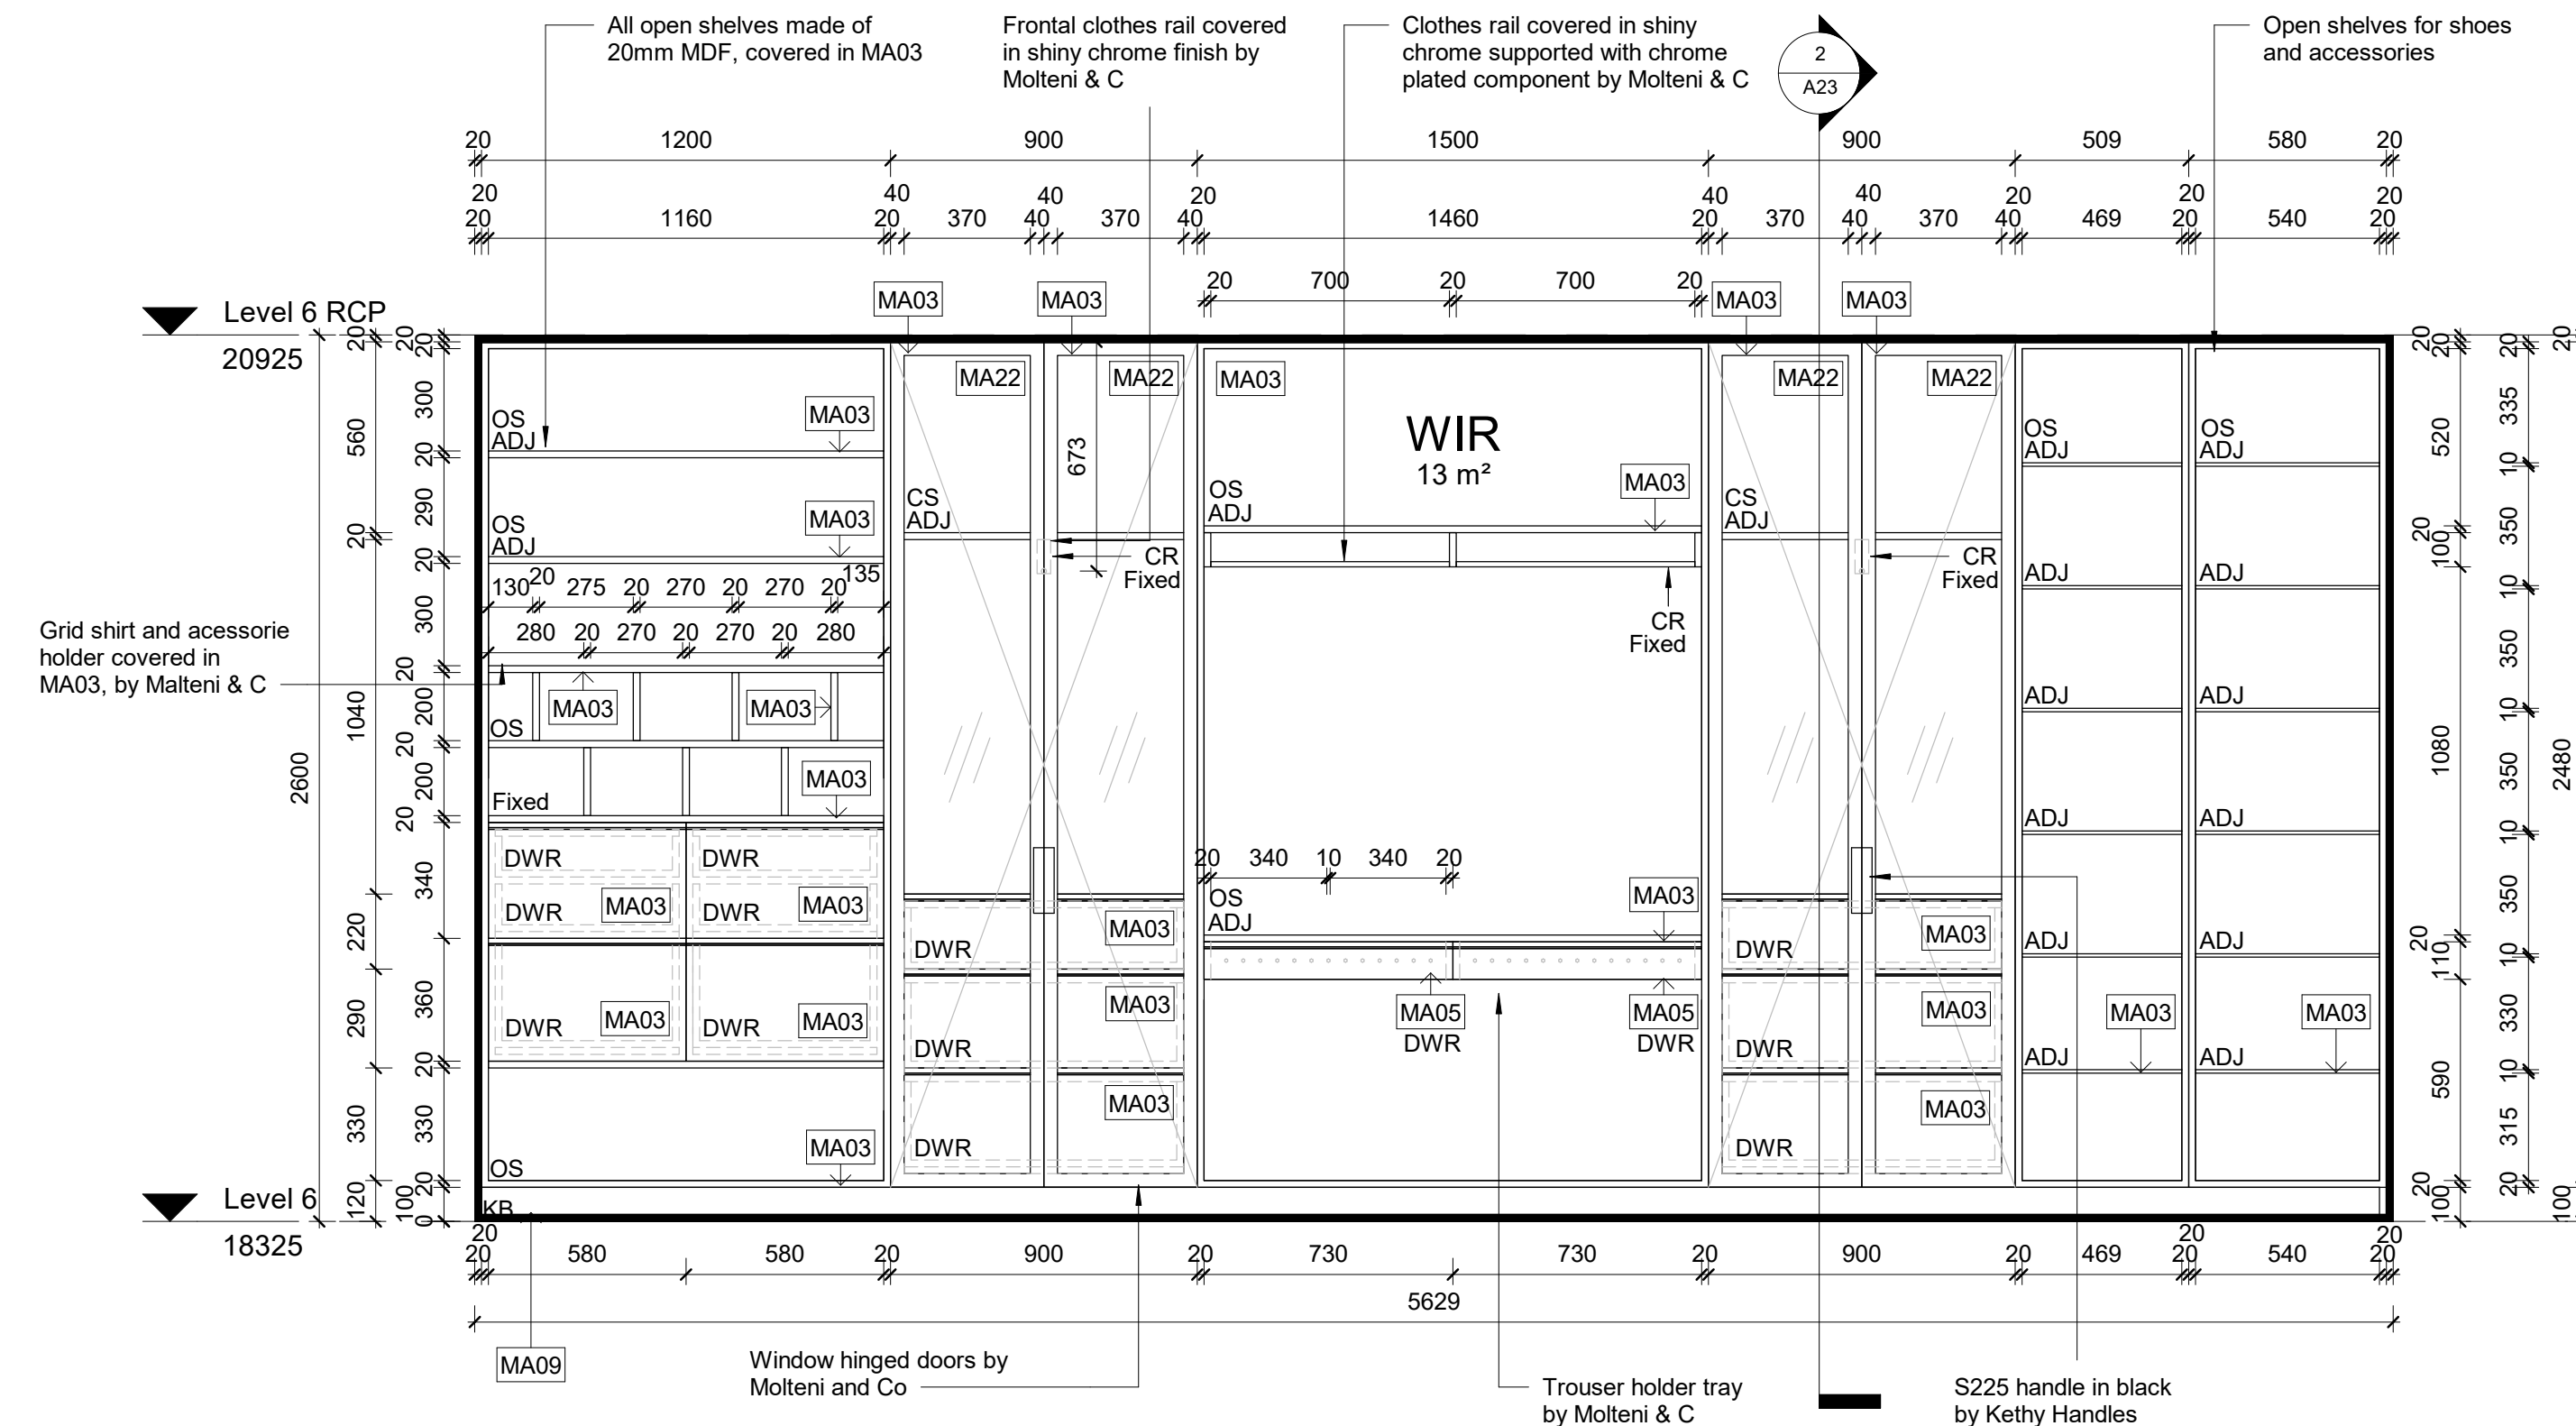

Revisions			Do not scale drawings. Use figured dimensions only. Check and verify levels and dimensions on site prior to commencement of any work, the preparation of drawings or the fabrication of components. This drawing is copyright and can not be reproduced without written consent.	Client Marion & Will Baker	True North 	 Billy Blue College of Design 46-52 Mountain Street, Ultimo, NSW 2007, Australia +61 (0)2 9999 9999  TORRENS UNIVERSITY AUSTRALIA  LAUREATE INTERNATIONAL UNIVERSITIES	Project IDR304A Assessment Brief 2 545/46 Baywater Drive, Wentworth Point, NSW, 2127 Project number 19.001	Drawing Title Walk-in-wardrobe detail plan & elevation 1 Drawing Status CONSTRUCTION DRAWING NOT FOR CONSTRUCTION	Scale	Drawing No	Issue	
No	Date	Description							Ver. App'd	Date		
01	28.08.2019	CONSTRUCTION DRAWINGS							XX App'd	28.08.2019		VS

LEGEND


GRAPHIC SYMBOLS			
	Existing Structure		Tile
	Surrounding Terraces		Steel
	Stone		MDF
	Timber		GPO
	FC + PB Sheet 13mm		Timber Stud Structure 100x500mm
	Earth		Membrane Line
	Insulation		

WALL TYPES	
WT1	Dry/Dry Wall-Timber Stud 50x100mm with 13mm PB on either side
WT2	Dry/Wet Wall-Timber Stud 50 x 100mm with 13mm PB on one side and 13mm fibre cement, 2mm glue and 10mm tile on other side
WT3	Wet/Wet Wall-Timber Stud 50x100 with 13mm fibre cement, 2mm glue and 10mm tile on either side
WT4	13mm Fibre Cement with a 2mm glue and a 10mm tile on existing wall
WT5	Timber Stud 50x100mm with 13mm fibre cement, 2mm glue and 10mm tile on one side
WT6	200mm Solid Concrete Wall

DOOR TYPES	
D01	Pilomuro in wood flush door by Gardolfi 2400x900
D02	E2 bi-fold door by Centor 4850x2600
D03	E2 bi-fold door by Centor 2200x2600
W01	Easy screen Altair Power Louvre by Breezway 2200x1200 SH+750mm


ABBREVIATIONS			
ADJ	Adjustable	KB	Kickboard
AP	Appliances	LI	Lighting
AR	Artwork	FLU	Furniture
BT	Benchtop	OS	Open Shelf
DWR	Drawer	P	Pantry
AC	Air Conditioner	PB	Plaster Board
COS	Check on Site	POLY	Polyurethane Finish
EQ	Equipment	SKB	Skirtingboard
FC	Fibrement	SL	Shades/roller
FCL	Finished Ceiling Level	SS	Stainless Steel
FLL	Finished Floor Level	SH	Set Height
MDF	Medium Density Fibreboard	SHL	Shower Line
GPO	General Power Outlet	CR	Clothes rack
		FX	Fixture

CODE	DESCRIPTION
AC01	1x Tetra Candle holder by S&S Italia
AC02	1x Rotary tray by Vitra
AP01	1x 50s Retro Style Aesthetic Fridge (FAB320ST) by Smeg
AP02	1x Fully integrated dishwasher (DWIAPF364) by Smeg
AP03	1x Black electric oven (FPE16AN) by Smeg
AP04	1x Black topmount gas cooking (PVA164CH) by Smeg
AP06	1x NGA 110 Top Wasting Machine by Miele
AP07	1x Wolf 30" Outdoor Gas Grill OG36
EQ01	1x Series 9 55 inch (J59000) 4K UHD TV by Samsung
EQ02	1x Bedside 18" Walnut & copper sunset sound system by Bang & Olufsen
EQ03	1x Mac desktop 27-inch by Apple
EQ04	1x Tami desk by Ligne Roset
FU01	1x Desk chair 'Flow Chair' by MDF Italia
FU02	1x 8 seater dining table (M40x600) by MDF Italia
FU03	6x Eames Molded Wood Chair by Herman Miller (TBD)
FU04	1x Caro rug (4000x4000) by Ligne Roset
FU05	1x Charles 3 seater sofa (C0360) by Jansen
FU07	2x Pegivel armchair (walnut & C1.1) by Obolito
FU08	1x Benson 'blackgold' coffee table by Minotti
FU09	1x Button Table side table by B&B Italia
FU10	1x Aluminium Bed Soft bed by MDF Italia 2100L x 1700W x 650H
FU12	1x Mirror 'Iconic' by La Chance
FU13	1x Low table 'Xon' by Jansen
FU14	1x 'Wish' bed (2000x2410mm) by Molteni & C
FU16	1x 'Lupo Baby' armchair by B&B Italia
FU17	2x 'Sofa Lounge B and B Italia
FU18	6x Erica '19' Chair B and B Italia
FU19	1x Canale 12' Table B and B Italia
FU20	1x 'Circoline' Table B and B Italia
FU21	3X Salt and Pepper Tide Planter by Domayne
FX01	Kitchen Handle
LI01	Motion Recessed Round Light Artemide Lighting
LI02	1x Wall mounted light 'Potence' by Vitra
LI03	1x 8ft Floor Lamp by Touching Space
LI04	1x 'Anis de Jean' pendant light by Ligne Roset
LI07	1x Pendant light 'Mobile Chandelier 3' by Michael Anastassiades
LI08	1x 'Marmel' floor lamp by Ligne Roset
LI09	1x 'Abate' (380mm H Black & gold) table lamp by Parachina
LI12	
MA01	'Oak Volcano Floorboard' Floor finish by Maff
MA02	Floor Finish Concrete
MA03	'Pangaea Walnut' Laminale by Polytec joinery finish
MA04	'Tempes' Woodgrain Veneer by Naurban joinery finish
MA05	'Dormio' Polyurethane by Dulux joinery finish
MA07	'Natural White' Wall finish paint by Dulux
MA08	'Calcutta Nuvo' engineered stone by Caesarstone
MA09	'Brushed Bronze' Laminale by Laminex Kitchboard
MA10	'Deserport Matt Concrete' 900x600 by Tiedout The Finish
MA11	'Sutton Forrest Timber Look Matt Brown' 150x600 by Tile Cloud tile finish
MA13	'Hydant Semi Polished Concrete Look 900x600 by Tile Cloud tile finish
MA14	'Amenade Concrete Look Subway 75x300 by Tile Cloud tile finish
MA15	'Pure White' engineered stone by Caesarstone
MA18	'Oak Volcano Medium' stair tread by Maff
MA19	Steel Plate with Wax finish stair stringer
MA20	Oak wood handrail stair handrail
MA21	Glazing translucent glass finish
MA22	Melamine Carcass joinery finish
MA23	Stainless Steel Standoff with Black Wax Finish
MA24	Stainless Steel Handrail Standoff with Black Wax Finish
MA26	'Onir'engineered external stone by Dekton
MA27	Melbau Solid Wood
MA28	Mirror
MA29	Exterior Material
SA01	3x Courter Basin Eccentrico (3152001240) by Rogerseller
SA02	3x Benchmark Mixer Fukasawa Outlet Chrome (329548) by Rogerseller
SA03	3x Toilet wall hung Zero 50 (213416) by Roger Seller
SA04	3x Vega mono slim inwall column 60mm (221200) by Roger Seller
SA05	3x Toilet brush holder wall-mounted Glance (950389) by Mili
SA06	3x Round ButtonPlate Black (9504471) by Hideoaway +
SA07	3x Paper holder Glance (950384) by Mili
SA08	1x Laundry tub Centinox (CEX210-50) by Franke
SA09	1x Tap Mythos Chrome by Franke
SA10	2x Towel rail Glance 450mm (950388) by Mili
SA12	3x Wall soap dispenser Glance (9504298) by Mili
SA13	2x GSD Heated towel rail black (285200) by Kado
SA14	1x 1755 Freestanding bath black (1760356) by Kado
SA15	1x Floor bath mixer black Axon (2252088) by Mili
SA16	1x Shower mixer Axon (2252087) by Mili
SA17	1x Shower rose black Axon (2252090) by Mili
SA19	1x Shower tray Torbox (1760786) by Posh Bristol
SA20	1x Toughened Mirror Splashback by Victoria Glass
SA21	1X 'Snos Series (SNK251) Kitchen sink by Franke
SA22	1X Icona Deco Sink Set (362001817) by Rogerseller
SA26	
VED01	Shurbs

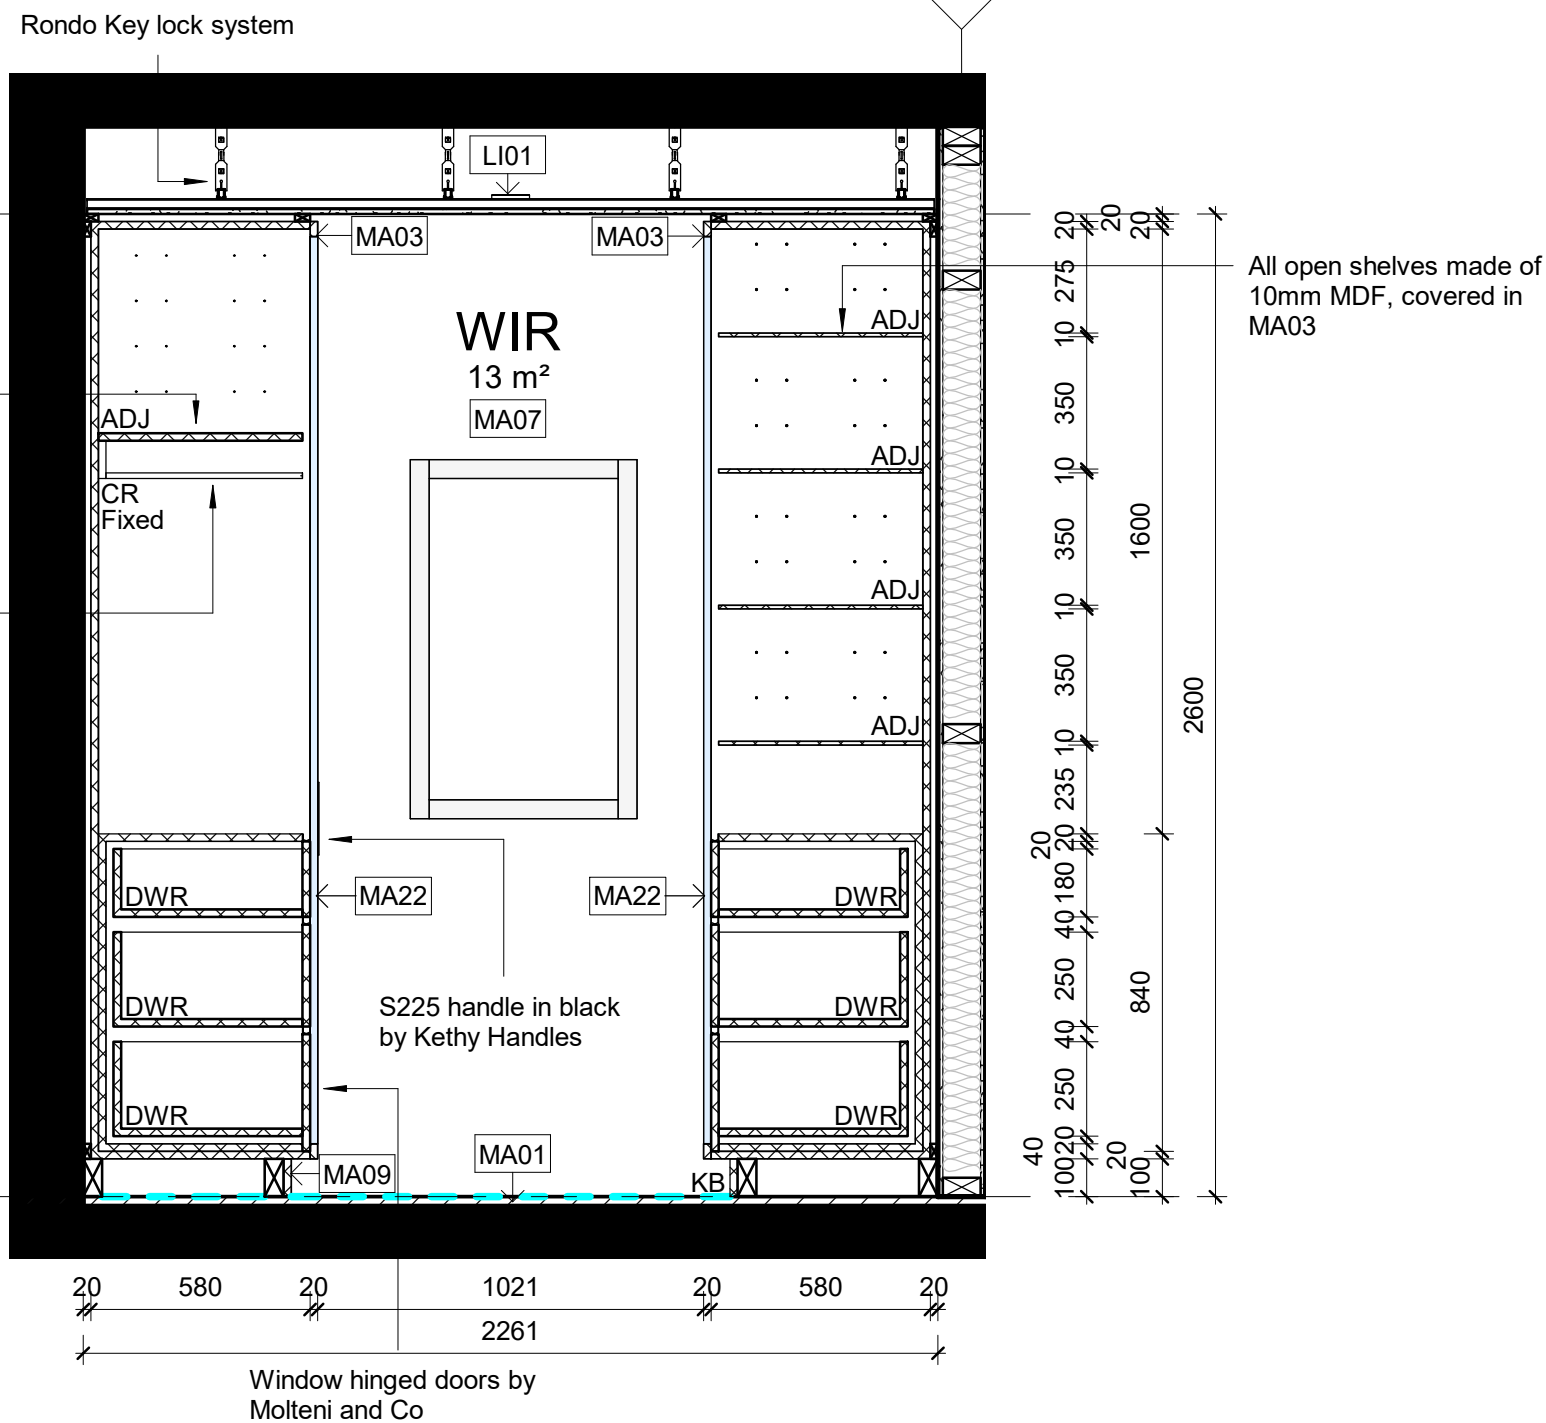

2 Walk-in-wardrobe detail section

1 : 20

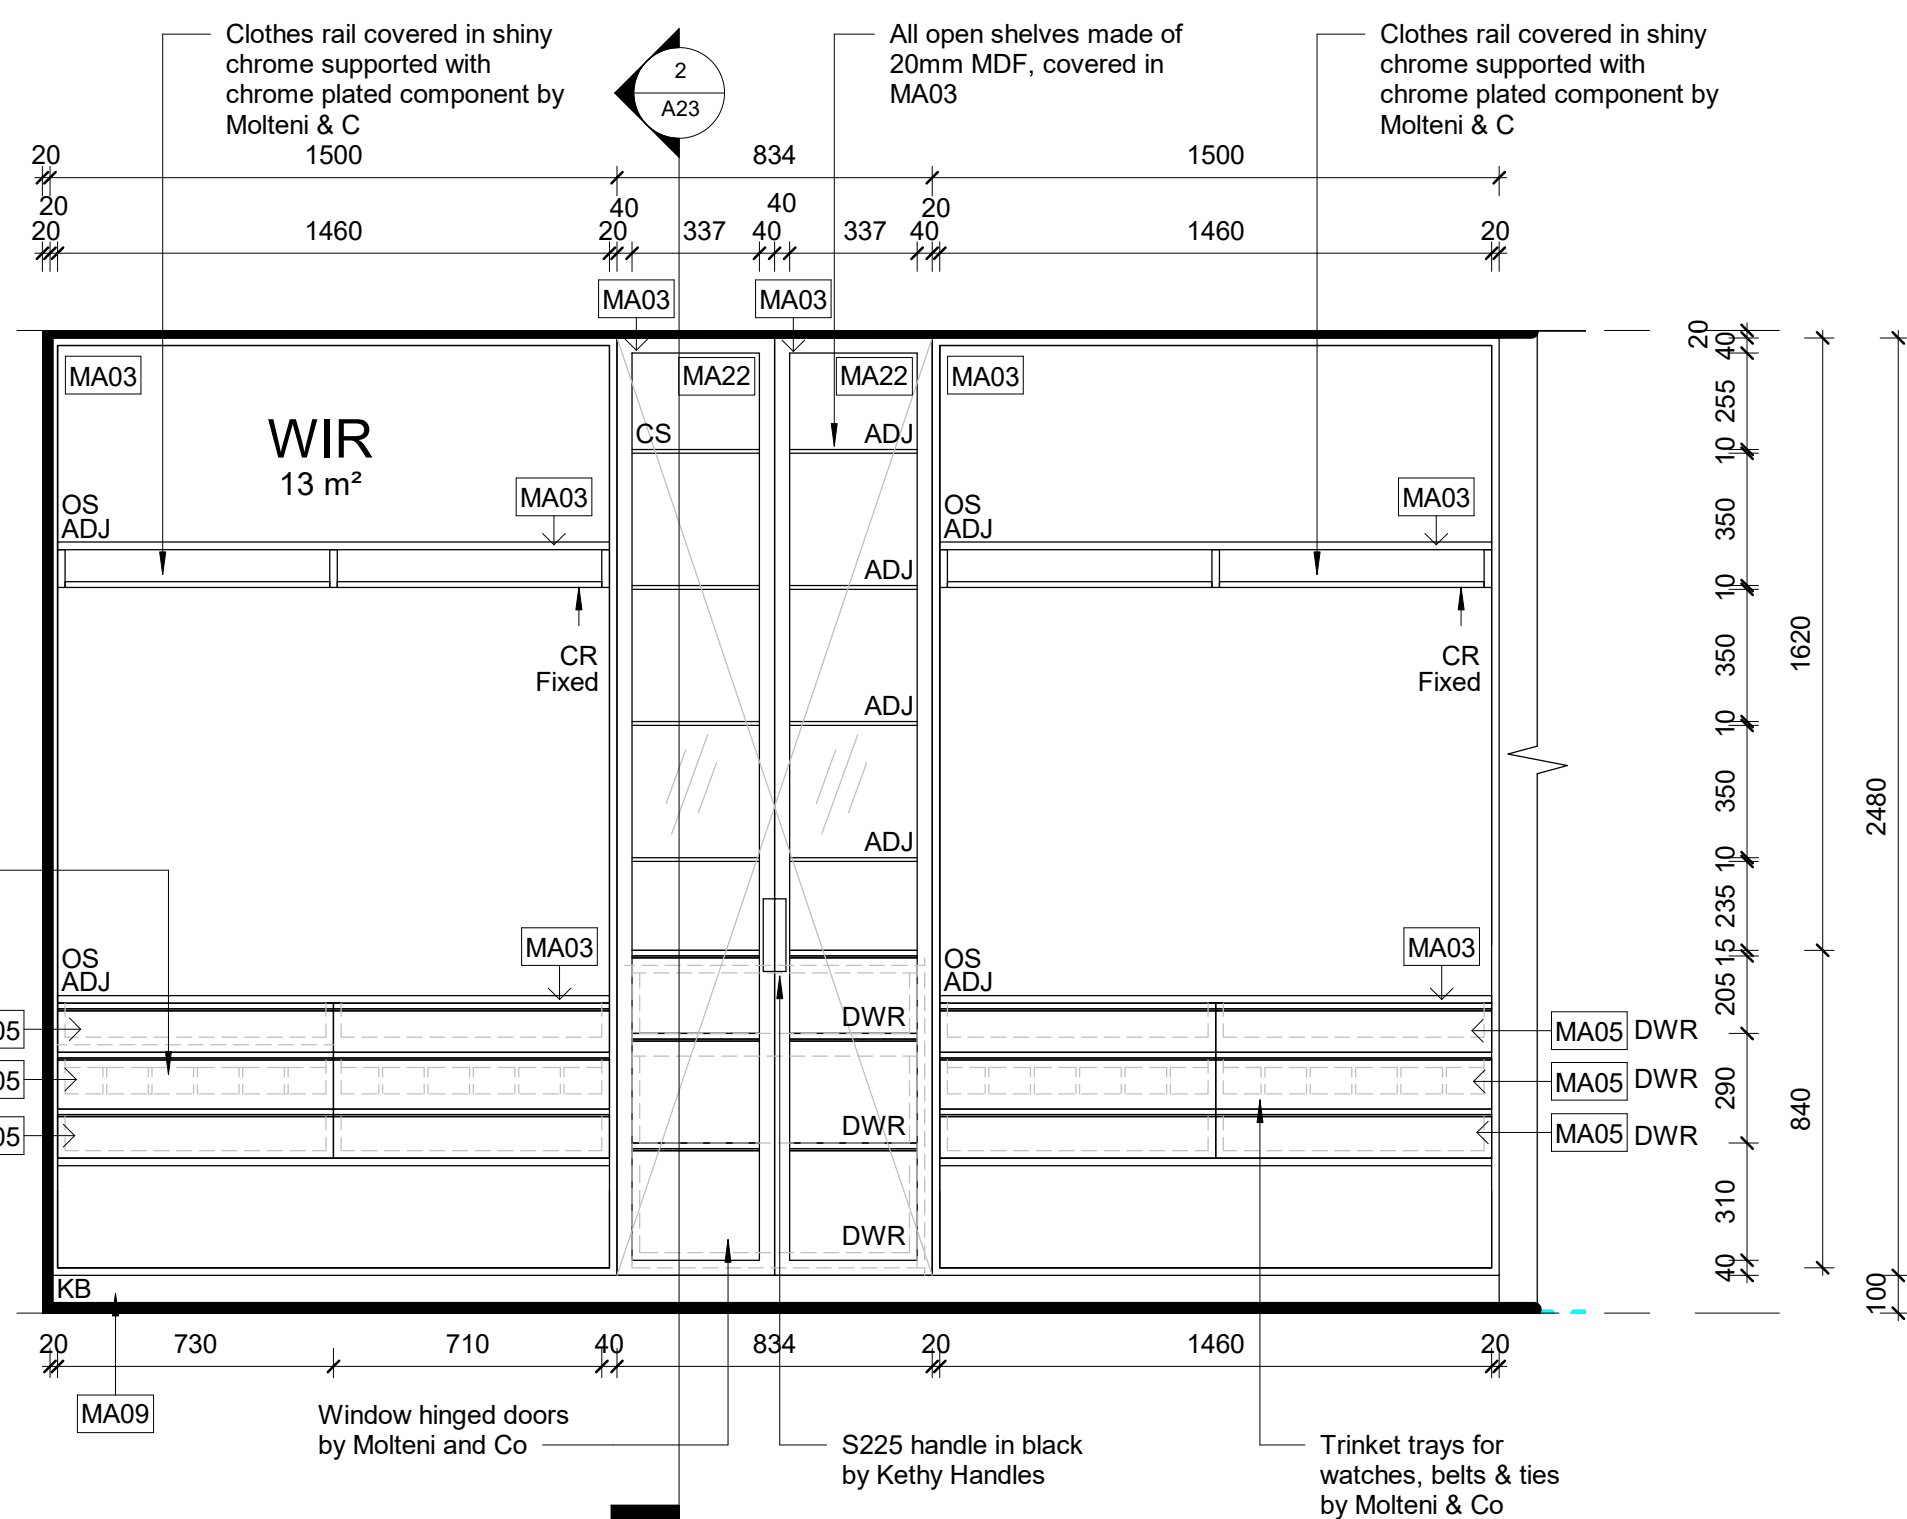


1 Walk-in-wardrobe elevation 2


1 : 20



Revisions			Do not scale drawings. Use figured dimensions only. Check and verify levels and dimensions on site prior to commencement of any work, the preparation of drawings or the fabrication of components. This drawing is copyright and can not be reproduced without written consent.	Client Marion & Will Baker	True North	Billy Blue College of Design 46-52 Mountain Street, Ultimo, NSW 2007, Australia +61 (0)2 9999 9999    LAUREATE INTERNATIONAL UNIVERSITIES	Project IDR304A Assessment Brief 2 545/46 Baywater Drive, Wentworth Point, NSW, 2127 Project number 19.001	Drawing Title Walk-in-wardrobe detail elevation 2 & detail section Drawing Status CONSTRUCTION DRAWING NOT FOR CONSTRUCTION	Scale	Drawing No	Issue	
No	Date	Description							Ver. App'd	1:20	A23	A
01	28.08.2019	CONSTRUCTION DRAWINGS							XX App'd	Date	28.08.2019	
									Drawn by	VS		

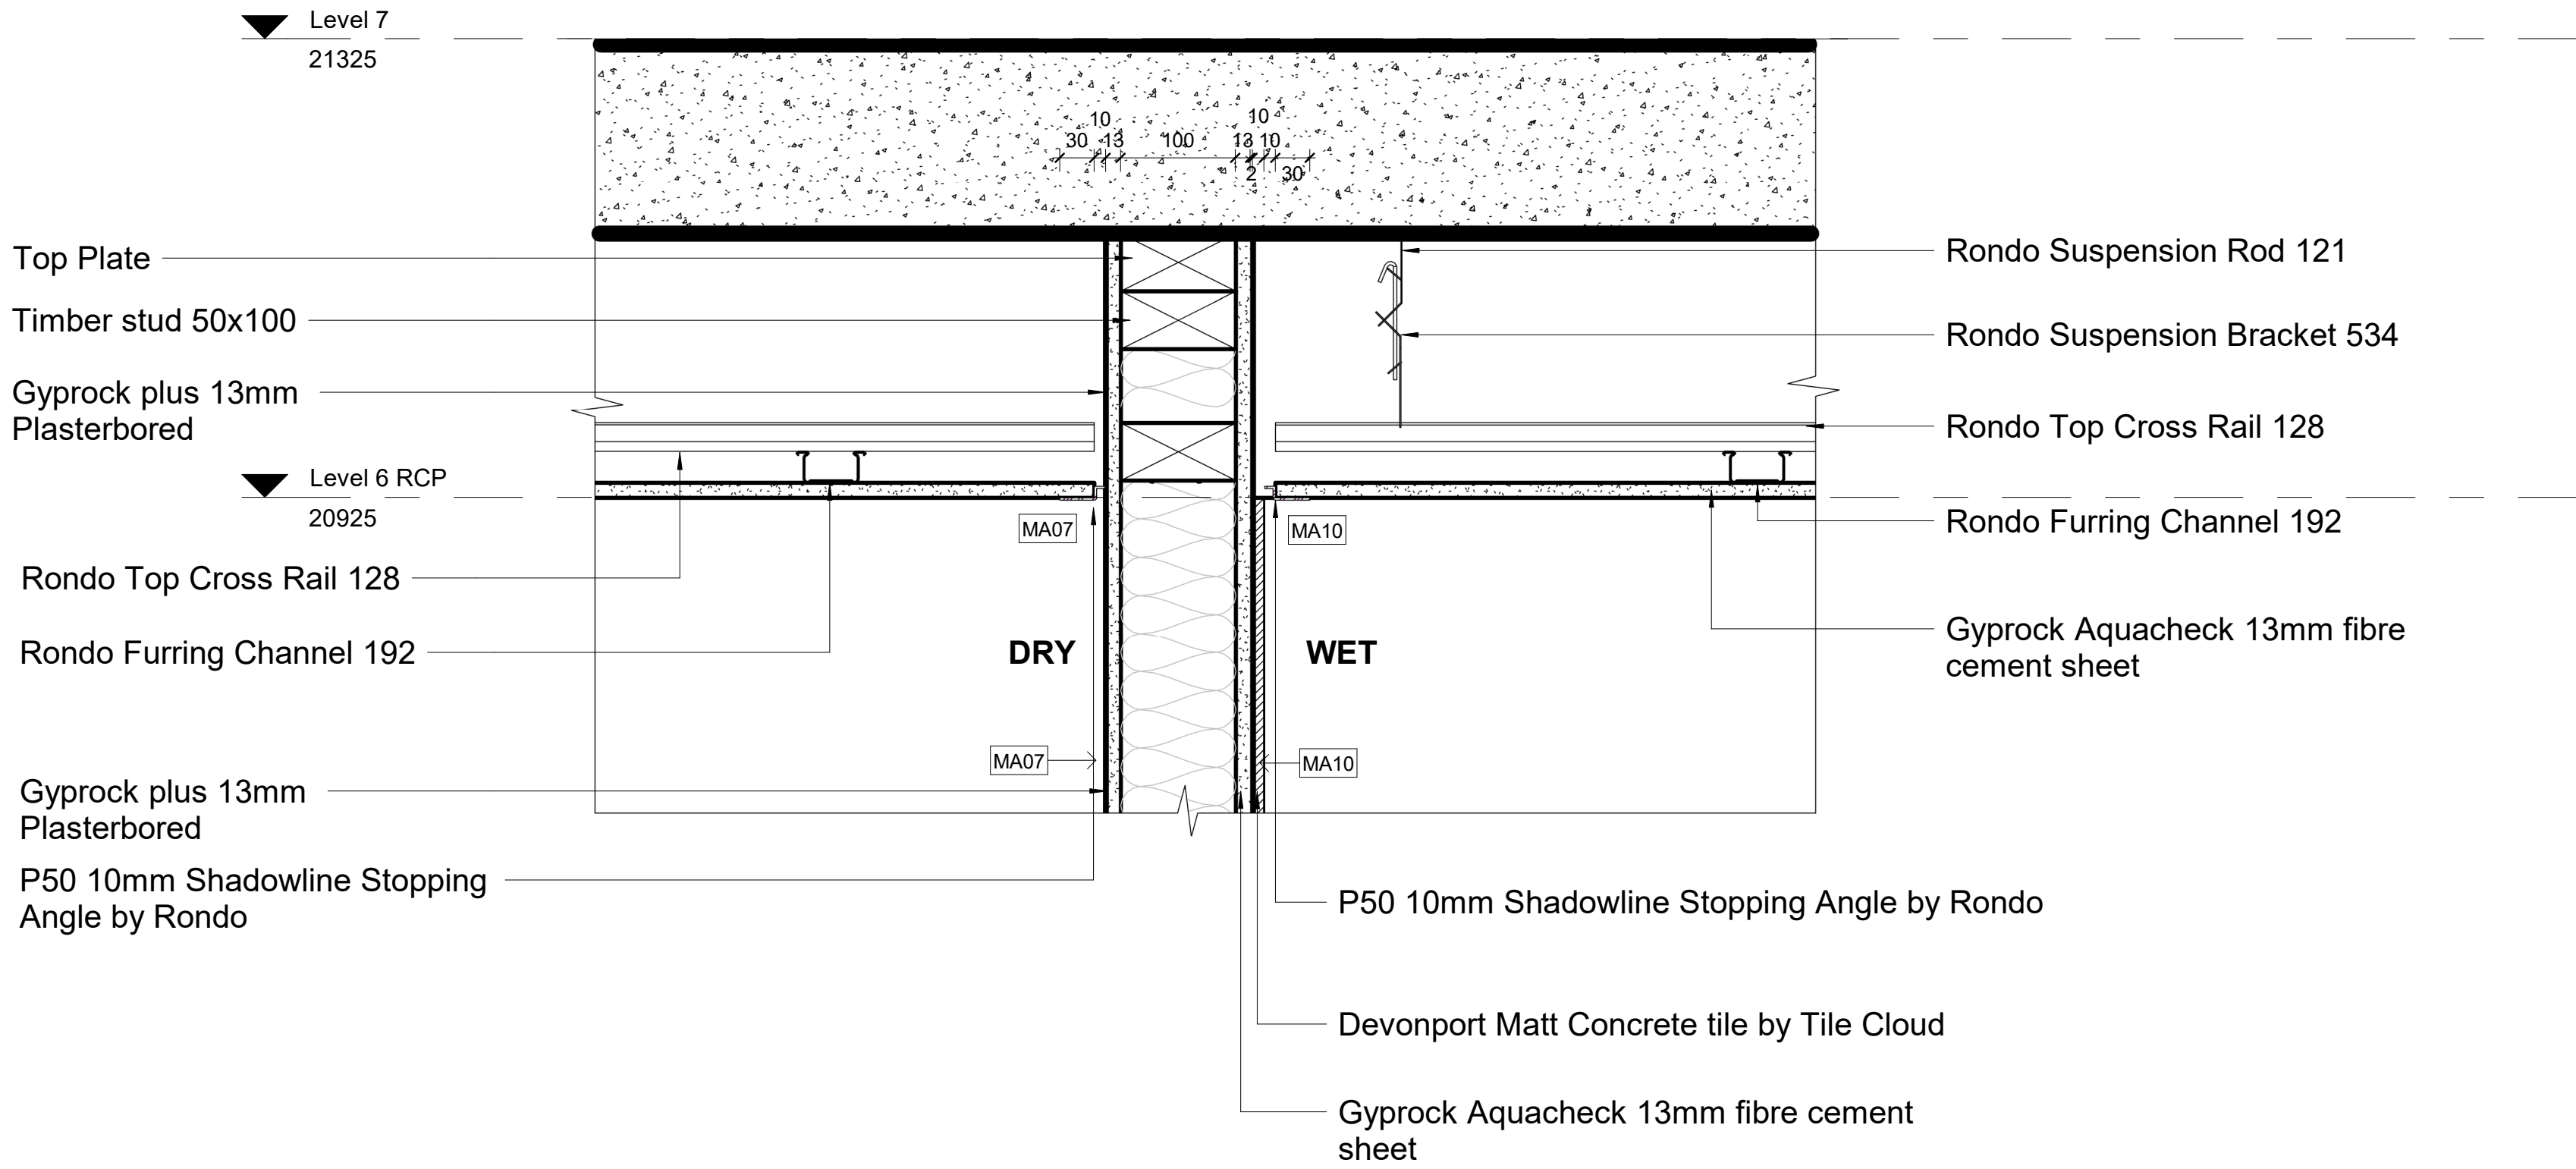


1 Typical wall and ceiling detail section (dry/wet)
1 : 5

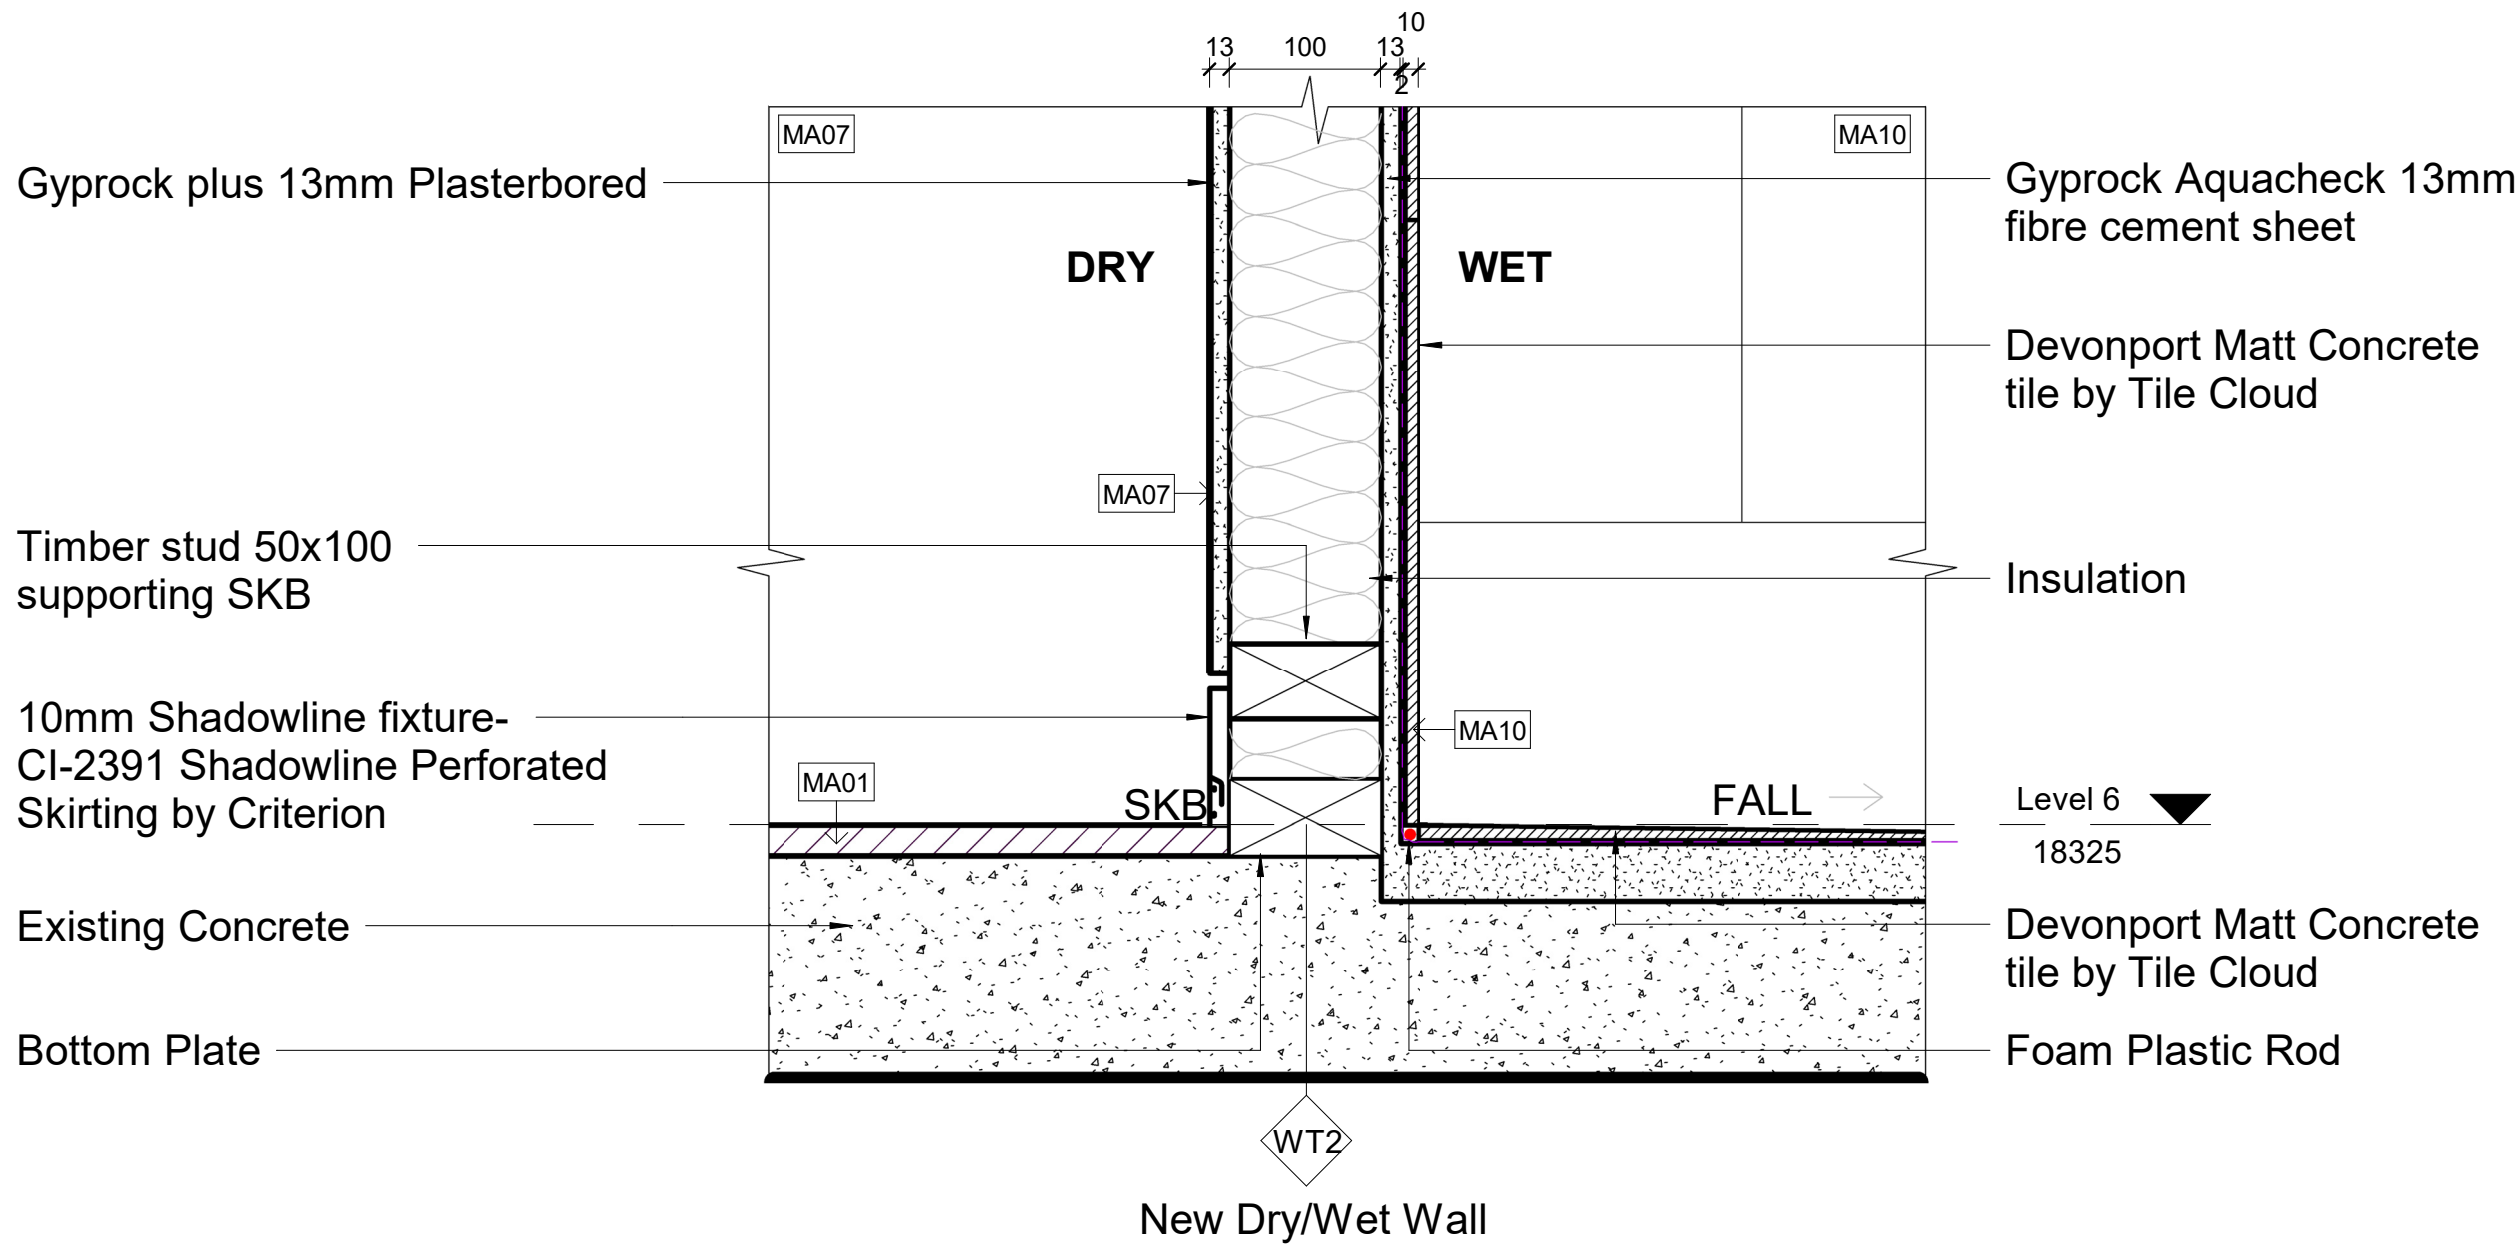


2 Typical wall and floor detail section (dry/wet)
1 : 5





Revisions			Do not scale drawings. Use figured dimensions only. Check and verify levels and dimensions on site prior to commencement of any work, the preparation of drawings or the fabrication of components. This drawing is copyright and can not be reproduced without written consent.	Client Marion & Will Baker	True North	Billy Blue College of Design 46-52 Mountain Street, Ultimo, NSW 2007, Australia +61 (0)2 9999 9999  BILLY BLUE COLLEGE OF DESIGN  TORRENS UNIVERSITY AUSTRALIA  LAUREATE INTERNATIONAL UNIVERSITIES	Project IDR304A Assessment Brief 2 545/46 Baywater Drive, Wentworth Point, NSW, 2127 Project number 19.001	Drawing Title Typical wall & floor/ wall& ceiling detail section Drawing Status CONSTRUCTION DRAWING NOT FOR CONSTRUCTION	Scale	Drawing No	Issue		
No	Date	Description							Ver.	App'd	1:5	A24	A
01	28.08.2019	CONSTRUCTION DRAWINGS							XX	App'd	Date	28.08.2019	Drawn by

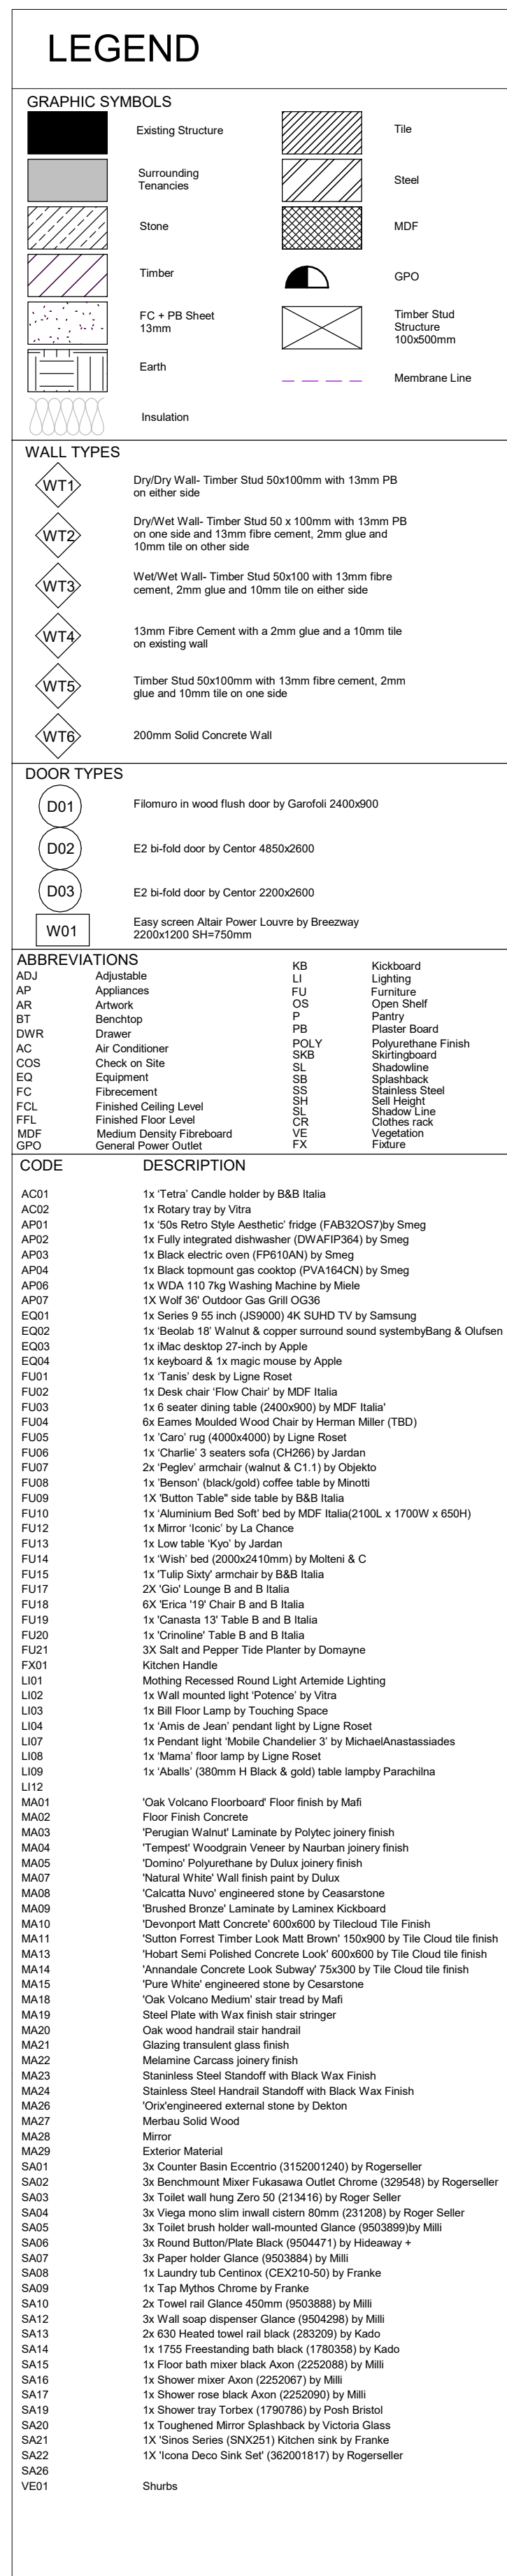

Revisions			Do not scale drawings. Use figured dimensions only. Check and verify levels and dimensions on site prior to commencement of any work, the preparation of drawings or the fabrication of components. This drawing is copyright and can not be reproduced without written consent.	Client Marion & Will Baker	True North 	Billy Blue College of Design 46-52 Mountain Street, Ultimo, NSW 2007, Australia +61 (0)2 9999 9999  	Project IDR304A Assessment Brief 2 545/46 Baywater Drive, Wentworth Point, NSW, 2127 Project number 19.001	Drawing Title Louvre detail plan, elevation and section Drawing Status CONSTRUCTION DRAWING NOT FOR CONSTRUCTION	Scale 1:10 Date 28.08.2019 Drawn by VS	Drawing No A25	Issue A	
No	Date	Description										Ver. App'd
01	28.08.2019	CONSTRUCTION DRAWINGS										XX App'd

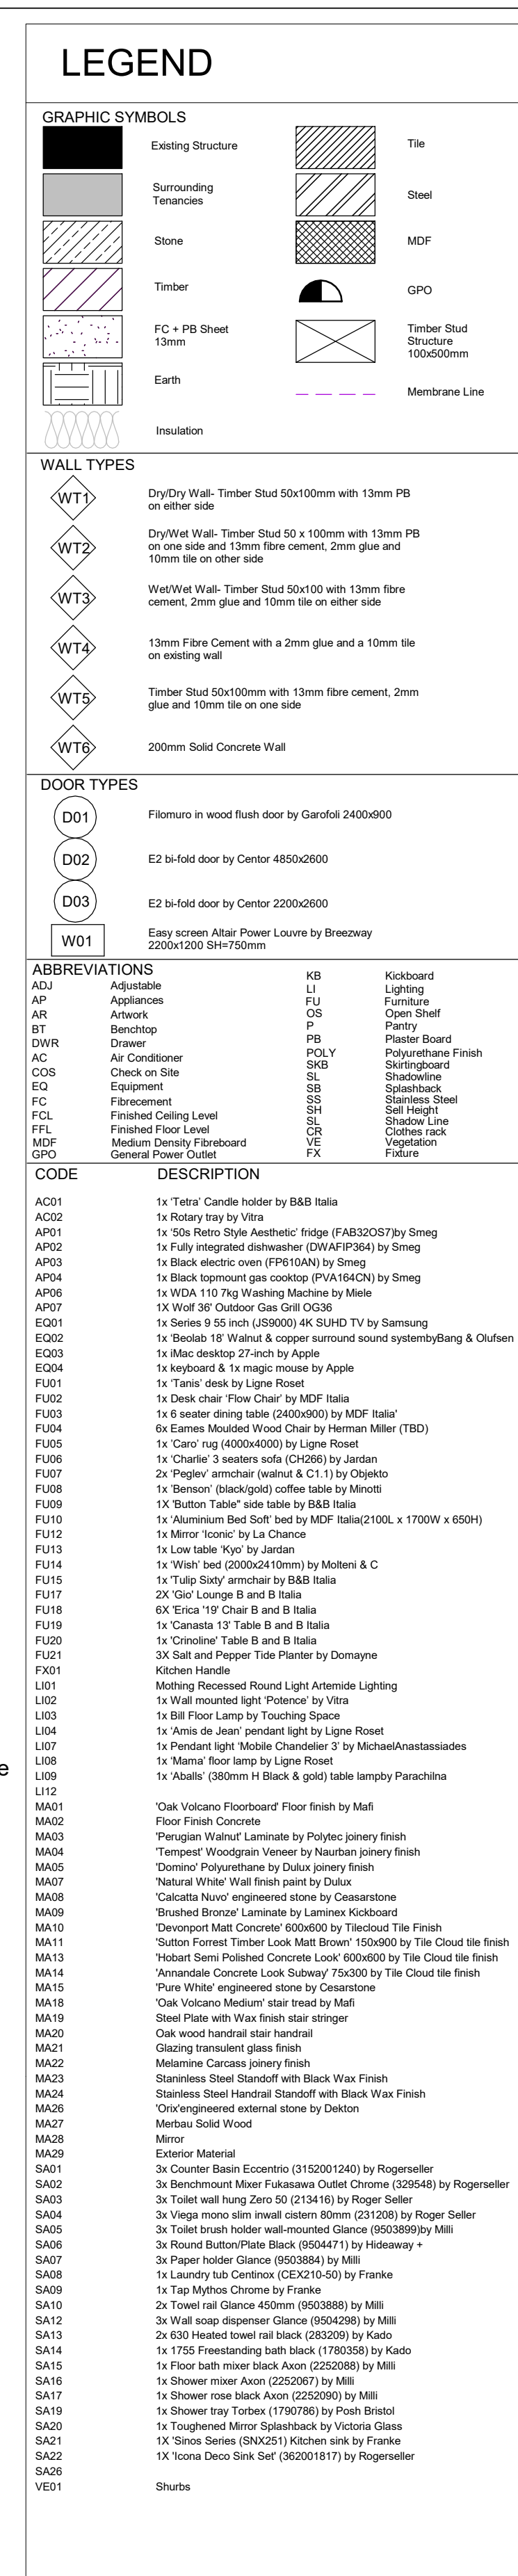

  Revisions			Do not scale drawings. Use figured dimensions only. Check and verify levels and dimensions on site prior to commencement of any work, the preparation of drawings or the fabrication of components. This drawing is copyright and can not be reproduced without written consent.	Client Marion & Will Baker		True North	 Billy Blue College of Design 46-52 Mountain Street, Ultimo, NSW 2007, Australia +61 (0)2 9999 9999	 TORRENS UNIVERSITY AUSTRALIA	 LAUREATE INTERNATIONAL UNIVERSITIES	Project IDR304A Assessment Brief 2 545/46 Baywater Drive, Wentworth Point, NSW, 2127 Project number 19.001	Drawing Title Bi-fold detail plan, elevation and section Drawing Status CONSTRUCTION DRAWING NOT FOR CONSTRUCTION	Scale	Drawing No	Issue		
No	Date	Description										Ver.	App'd	1:10	A26	A
01	28.08.2019	CONSTRUCTION DRAWINGS										XX	App'd	Date	28.08.2019	Drawn by

